Section	Subdivision	Township	Range	Cultivated Acreage	Description of Culture	Date of First Culture
6	NW1/4 NW1/4	9 N.	66 E.	10.8 Acs.	Pasture	
		Total Acreage:		10.8 Acs.		

STATE OF NEVADA, }
County of White Pine } s.s.

I, Henry C. Conrad, being first duly sworn, depose and say that this map consisting of 1 sheet, has been correctly drawn to the designated scale from field notes of a survey made under my supervision and direction between the 8th and 10th days of March, 1971, that it truly and correctly represents the location and extent of the works used to divert water from Sheep Creek & North Creek in White Pine County, by David A. Witts for irrigation and domestic purposes under permit No's 21744 & 21745. That the point of diversion, the location, size and grades of the diverting channel, location and description of all measuring devices; the location and extent of lands owned or controlled by the applicant upon which water applied for under permit No's 21744 & 21745 is used, together with the area and kind of culture in each 40-acre subdivision, and the location and names of all other works or streams which are crossed by or connected with said works are fully and correctly designated thereon.

Henry C. Conrad
State Water Right Surveyor

Subscribed and sworn to before me this 20th day of April, 1971.

Ingrid A. Klaich
Notary Public in and for White Pine County, Nevada.

INGRID A. KLAICH
Notary Public - State of Nevada
White Pine County, Nevada
My commission expires July 1, 1972

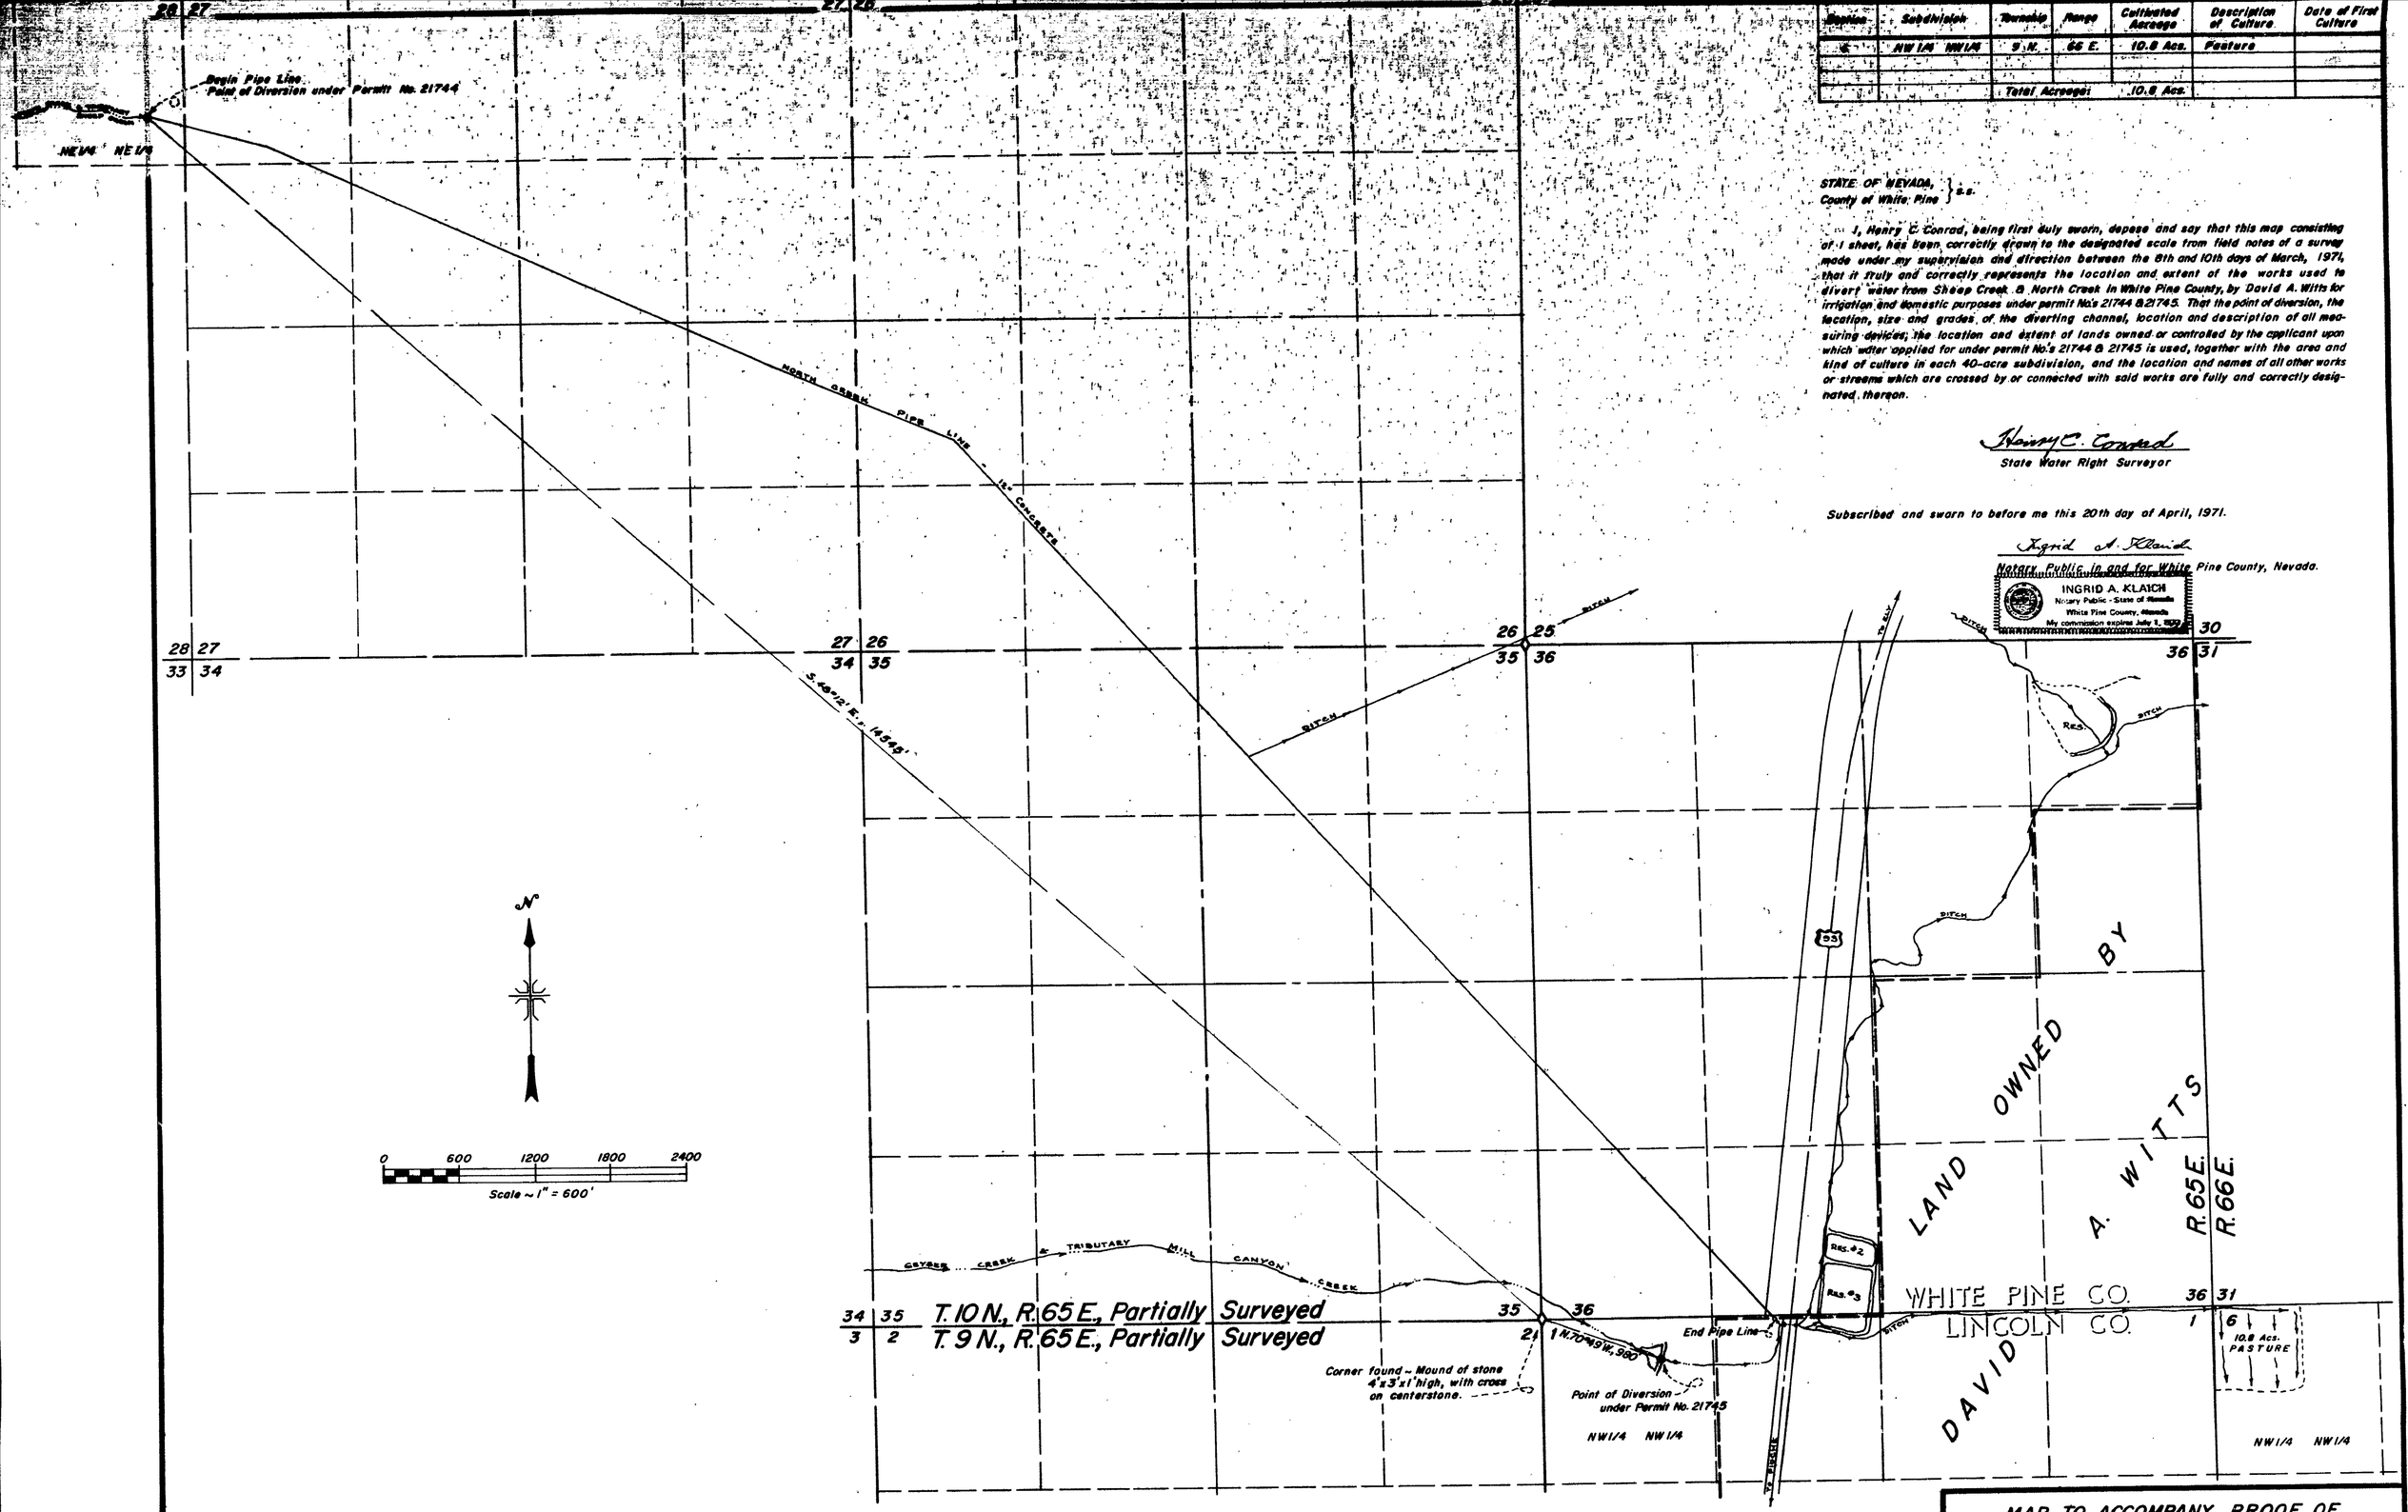

21744 CERTIFICATE No. 7703 ISSUED 1-21-72
21745 CERTIFICATE No. 7708 ISSUED 2-10-72

FILED
APR 29 1971

OFFICE
STATE ENGINEER
1971 APR 29 AM 10 23

MILLARD-SPINK ASSOCIATES, INC.

DATE	DESCRIPTION

FIELD	H.A.C.	CHECK	
DETAIL		APPROVED	
DESIGN		FILE No.	
TRACING	I.A.K.	DWG. No.	

MAP TO ACCOMPANY PROOF OF BENEFICIAL USE UNDER PERMIT No's 21744 AND 21745

FOR IRRIGATION & DOMESTIC

BY DAVID A. WITTS

FROM NORTH CREEK, SHEEP CREEK, GEYSER CREEK, & MILL CANYON CREEK

MILLARD - SPINK ASSOCIATES, INC.
ENGINEERS - PLANNERS - SURVEYORS

21745 21744