STATE OF NEVADA
County of White Pine } s.s.

I, Wallace T. Bounds, being first duly sworn, depose and say that this map consisting of 1 sheet, has been correctly drawn to the designated scale from field notes of a survey made under my supervision and direction between the 26 th and 28 th days of July, 1968, that it truly and correctly represents the location and extent of the works used to divert water from Water Canyon in White Pine County by Jeanne M. Pierresteguy for irrigation and domestic purposes under Application No. 21943. That the point of diversion, the location and size of the diverting channel, location and description of all measuring devices, the location and extent of lands owned or controlled by the applicant upon which water applied for under Application No. 21943 is used, together with the area and kind of culture in each 40-acre subdivision and the location and names of all other works or streams which are crossed by or connected with said works are fully and correctly designated thereon.

Wallace T. Bounds
State Water Right Surveyor

Subscribed and sworn to before me this 12th day of August, 1968.

James R. Prince
Notary Public in and for White Pine County, Nevada.

JAMES R. PRINCE
Notary Public — State of Nevada
White Pine County
My Commission Expires Feb. 2, 1970

Section	Subdivision	Township	Range	Cultivated Acreage	Description of Culture	Date of first Culture
34	NE 1/4 SE 1/4	20 N.	55 E.	30.412 Acs.	Wild Hay	
34	SE 1/4 SE 1/4	20 N.	55 E.	4.297 Acs.	Wild Hay	
34	SE 1/4 SE 1/4	20 N.	55 E.	31.651 Acs.	Alfalfa	
34	SE 1/4 SE 1/4	20 N.	55 E.	0.881 Acs.	Oats	
35	NW 1/4 SW 1/4	20 N.	55 E.	7.933 Acs.	Wild Hay	
35	NW 1/4 SW 1/4	20 N.	55 E.	17.602 Acs.	Oats	
35	SW 1/4 SW 1/4	20 N.	55 E.	0.992 Acs.	Wild Hay	
35	SW 1/4 SW 1/4	20 N.	55 E.	3.223 Acs.	Oats	
35	SW 1/4 SW 1/4	20 N.	55 E.	14.627 Acs.	Alfalfa	
35	SW 1/4 SW 1/4	20 N.	55 E.	19.172 Acs.	Alfalfa & Oats	
		Total Acreage =		130.570 Acs.		

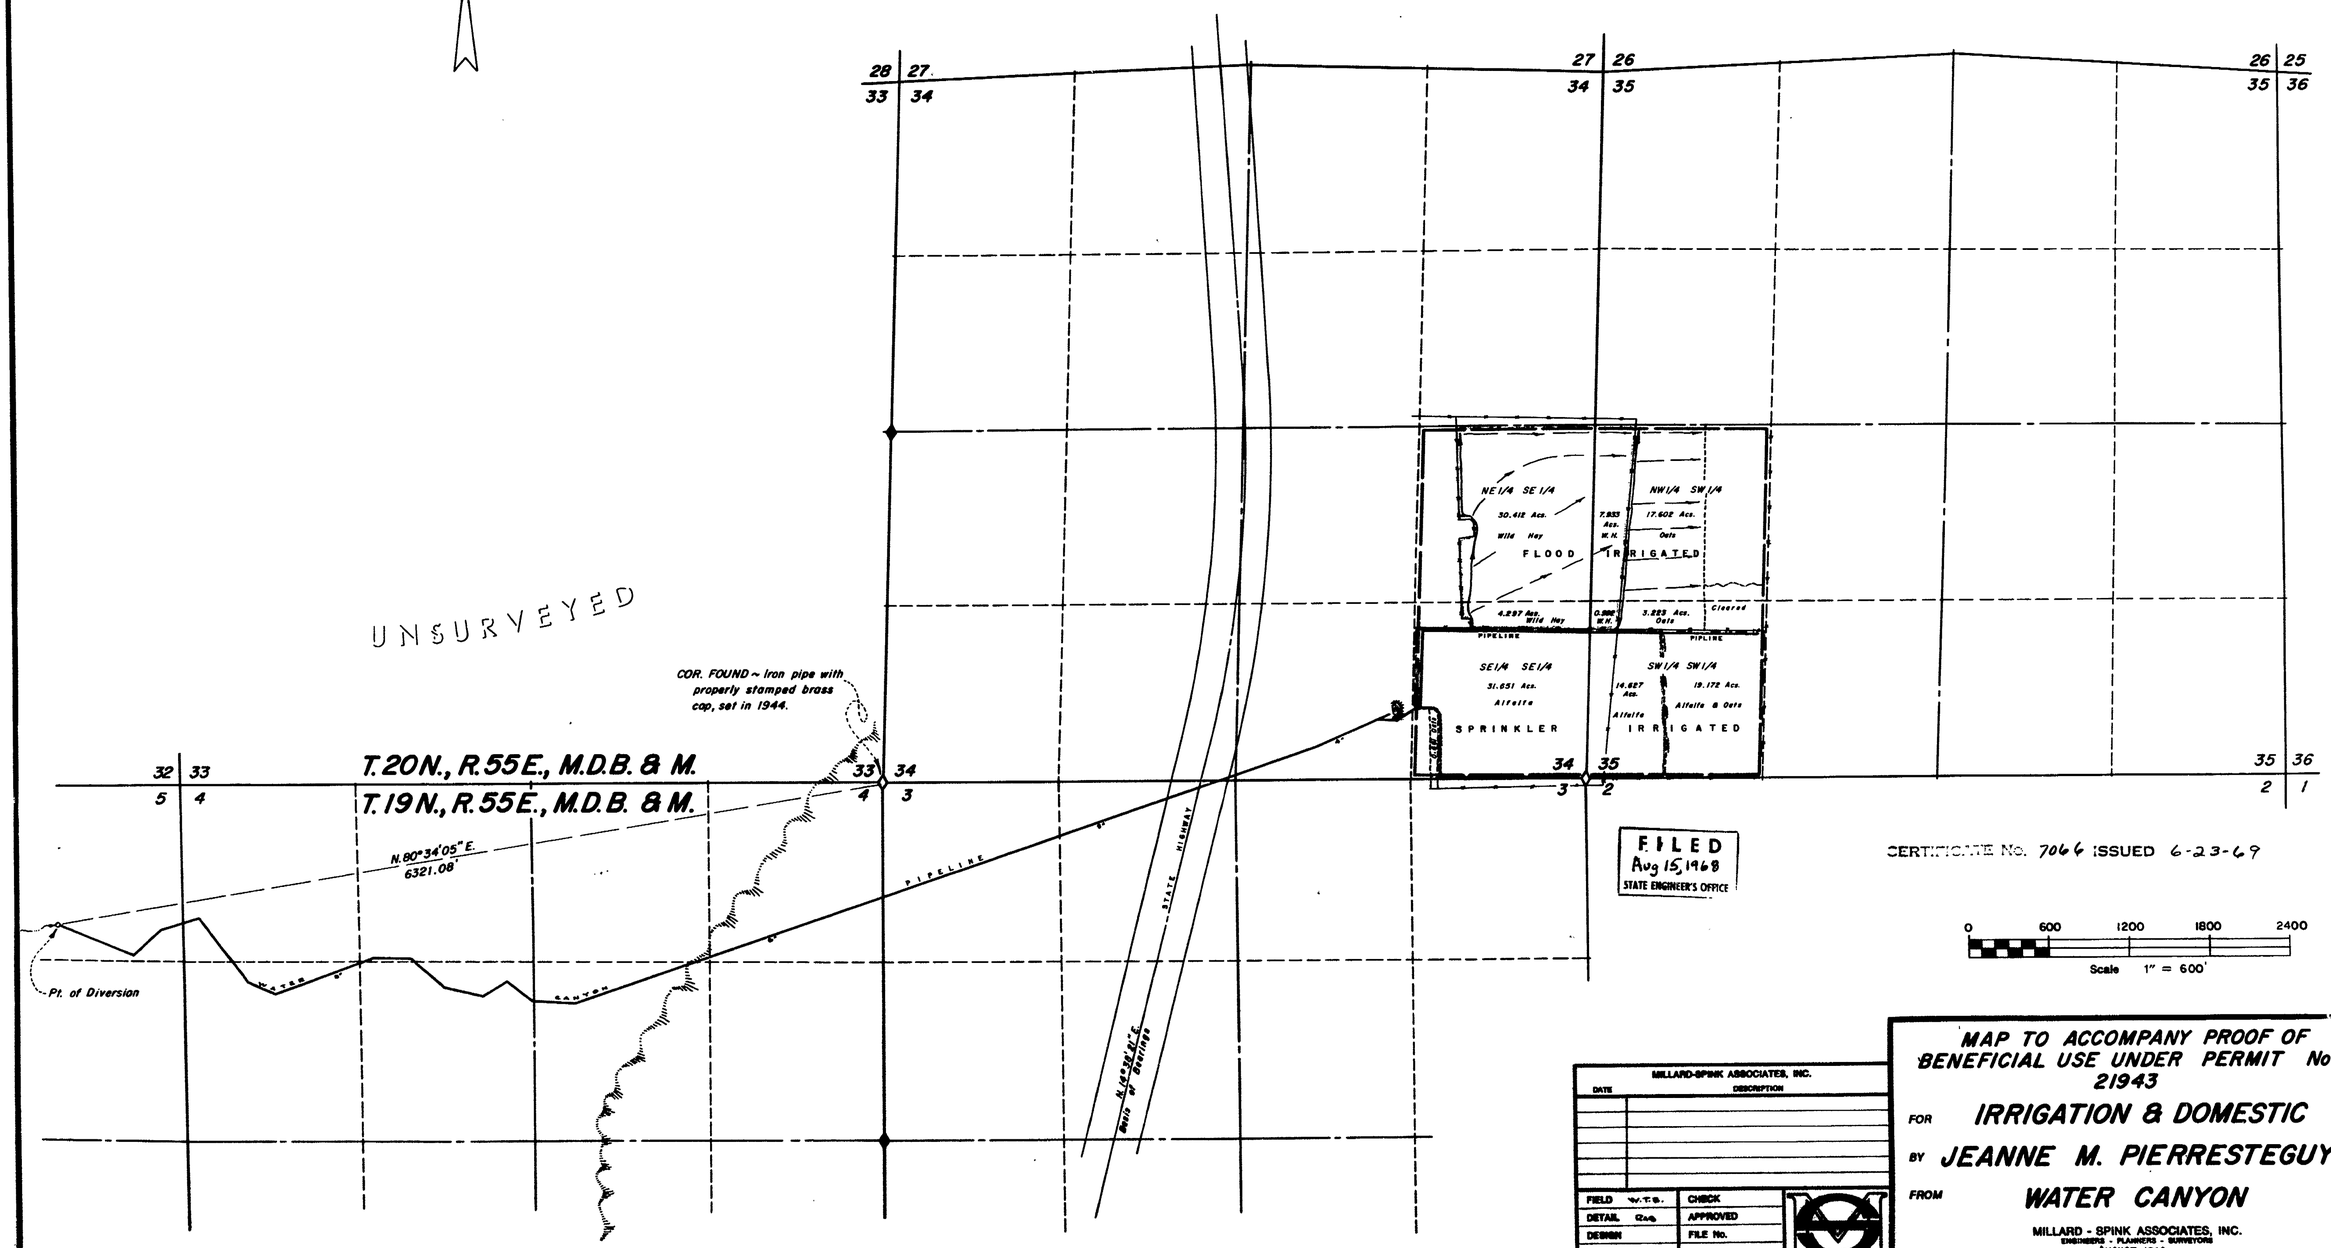

FILED
Aug 15, 1968
STATE ENGINEER'S OFFICE

CERTIFICATE No. 7066 ISSUED 6-23-69

MILLARD-SPINK ASSOCIATES, INC.

DATE	DESCRIPTION

FIELD	W.T.B.	CHECK	
DETAIL	RAB	APPROVED	
DESIGN		FILE No.	
TRACING	RAB	DR'G. No.	

MAP TO ACCOMPANY PROOF OF BENEFICIAL USE UNDER PERMIT No. 21943

FOR IRRIGATION & DOMESTIC

BY JEANNE M. PIERRESTEGUY

FROM WATER CANYON

MILLARD - SPINK ASSOCIATES, INC.
ENGINEERS - PLANNERS - SURVEYORS
AUGUST, 1968

21943