POR. OF SW¼ SEC. 9
T.16S., R.49E., M.D.B. & M.,
NYE COUNTY, NEV.

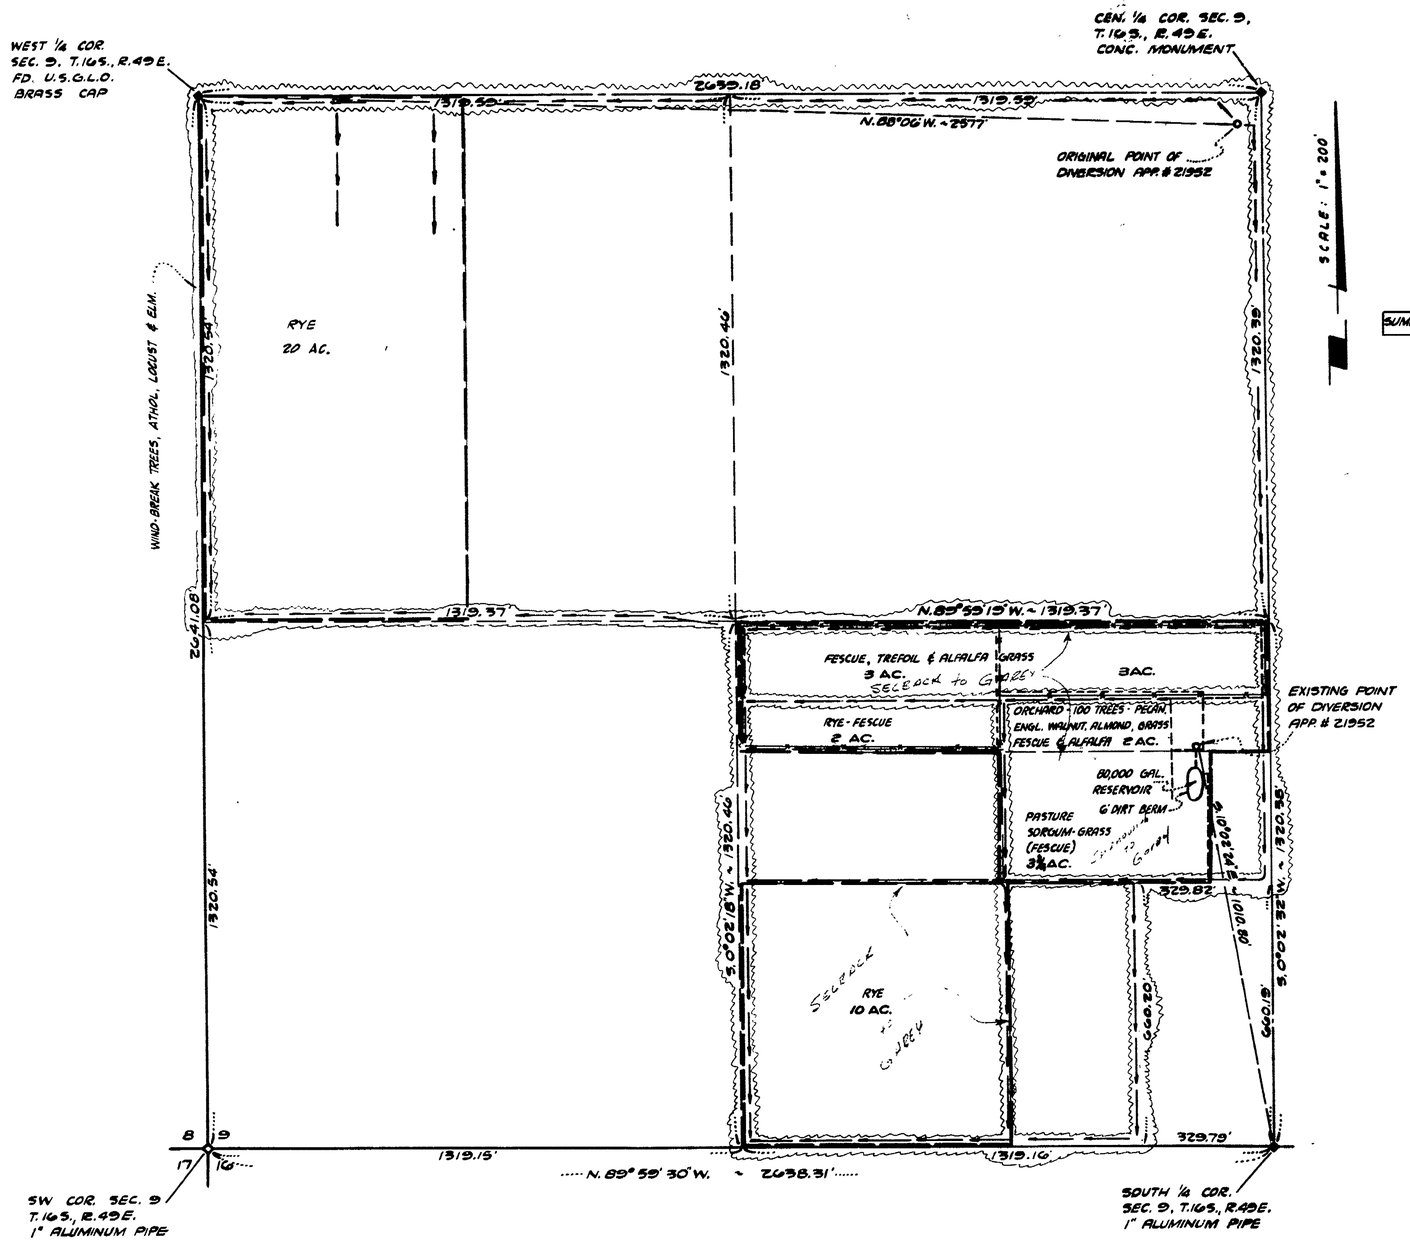

CULTURAL MAP TABULATION

	SECTION	SUBDIVISION	TOWN-SHIP	RANGE	CULTIVATED ACREAGE	DESCRIPTION OF CULTURE	DATE OF 1ST CULTURE
	9	SW¼ SE¼ SW¼	16 S.	49 E.	10 AC.	RYE	
	9	S½ NE¼ SE¼ SW¼	16 S.	49 E.	3¾ AC.	PASTURE SORGUM-GRASS	
	9	N½ NW¼ SE¼ SW¼	16 S.	49 E.	2 AC.	RYE - FESCUE	
	9	N½ NW¼ SE¼ SW¼	16 S.	49 E.	3 AC.	FESCUE, TREFOIL & ALFALFA	
	9	N½ NE¼ SE¼ SW¼	16 S.	49 E.	3 AC.	FESCUE, TREFOIL & ALFALFA	
	9	N½ NE¼ SE¼ SW¼	16 S.	49 E.	2 AC.	100-TREE ORCHARD, GRASS	
	9	W½ NW¼ SW¼	16 S.	49 E.	20 AC.	RYE	
SUMMATION	9	SW¼	16 S.	49 E.	43¾ AC.	AS ABOVE	

SURVEYOR'S AFFIDAVIT

STATE OF NEVADA, COUNTY OF CLARK } S.S.

I, VICTOR G. KRAMETBAUER, BEING FIRST DULY SWORN, DEPOSE AND SAY THAT THIS MAP, HAS BEEN CORRECTLY DRAWN TO THE DESIGNATED SCALE FROM FIELD NOTES OF A SURVEY MADE UNDER MY SUPERVISION AND DIRECTION, BETWEEN THE 3RD DAY OF FEBRUARY AND THE 6TH DAY OF FEBRUARY, 1968; THAT IT TRULY AND CORRECTLY REPRESENTS THE PROPOSED LOCATION AND EXTENT OF THE WORKS USED TO DIVERT WATER FROM AN UNDERGROUND SOURCE, IN NYE COUNTY, BY THEODORE E. SELBACH FOR IRRIGATION AND DOMESTIC PURPOSES UNDER APPLICATION № 21952. THAT THE POINT OF DIVERSION, THE LOCATION, SIZE OF DIVERTING CHANNEL, LOCATION AND DESCRIPTION OF ALL MEASURING DEVICES, THE LOCATION AND EXTENT OF LANDS OWNED OR CONTROLLED BY THE APPLICANT UPON WHICH WATER APPLIED FOR UNDER APPLICATION № 21952 IS USED, TOGETHER WITH THE AREA AND KIND OF CULTURE IN EACH 40-ACRE SUBDIVISION, AND THE LOCATION AND NAMES OF ALL OTHER WORKS OR STREAMS WHICH ARE CROSSED BY OR CONNECTED WITH SAID WORKS ARE FULLY AND CORRECTLY DESIGNATED THEREON.

Victor G. Krametbauer
VICTOR G. KRAMETBAUER
STATE WATER RIGHT SURVEYOR
CERTIFICATE № 291

SUBSCRIBED AND SWORN TO BEFORE ME, HELEN S. SANFORD, THIS 26TH DAY OF MARCH, 1968.
NOTARY PUBLIC IN AND FOR CLARK COUNTY, NEVADA.

HELEN S. SANFORD
Notary Public—State of Nevada
CLARK COUNTY
My Commission Expires June 13, 1971

Helen S. Sanford
HELEN S. SANFORD, NOTARY PUBLIC
MY COMMISSION EXPIRES JUNE 13, 1971

0 200 400 600 800
SCALE 1" = 200'

BASIS OF BEARINGS

N.89°59'30"W. FOR THE SOUTH LINE OF SECTION 9, T.16S., R.49E., M.D.B. & M., STATE OF NEVADA, AS SHOWN ON ORIGINAL GOVERNMENT PLAT DATED 1922.

LEGEND

- PIPE, STEEL & ALUMINUM GATED
- FENCE, 4-STRAND BARBED WIRE
- DRAINAGE, IRRIGATION, DITCH
- WIND-BREAK TREES, ATHOL, LOCUST & ELM

FILED
July 17, 1968
STATE ENGINEER'S OFFICE

MAP
TO ACCOMPANY APPLICATION TO CHANGE POINT OF DIVERSION AND PROOF OF BENEFICIAL USE UNDER APPLICATION NO. 21952 FOR IRRIGATION AND DOMESTIC

BY THEO E. SELBACH

FROM UNDERGROUND SOURCE

21952 CERTIFICATE No. 6905 ISSUED 1-20-69
24585 CERTIFICATE No. 6951 ISSUED 3-7-69

24585 21952 File Under