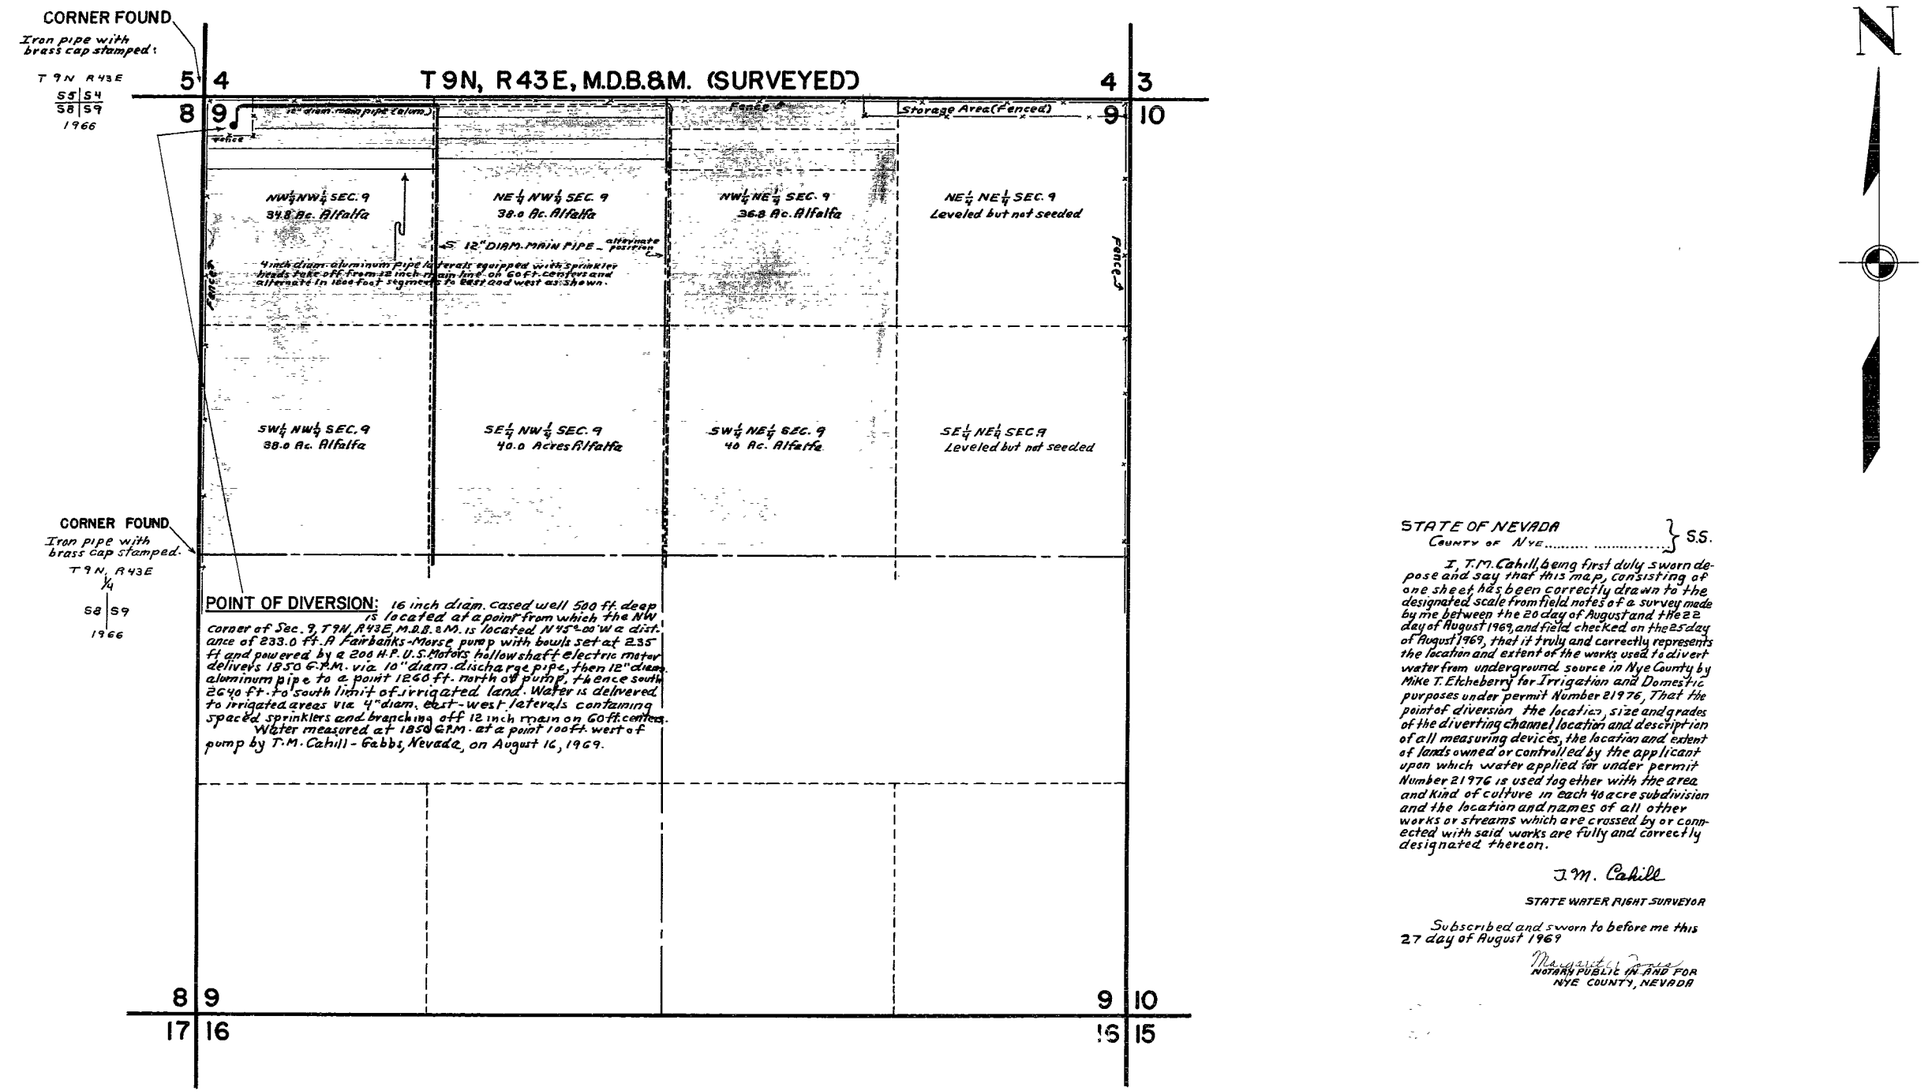

N

STATE OF NEVADA
County of Nye ..... } S.S.

I, T.M. Cahill, being first duly sworn depose and say that this map, consisting of one sheet, has been correctly drawn to the designated scale from field notes of a survey made by me between the 20 day of August and the 22 day of August 1969, and field checked on the 25 day of August 1969, that it truly and correctly represents the location and extent of the works used to divert water from underground source in Nye County by Mike T. Etcheberry for Irrigation and Domestic purposes under permit Number 21976, That the point of diversion the location, size and grades of the diverting channel location and description of all measuring devices, the location and extent of lands owned or controlled by the applicant upon which water applied for under permit Number 21976 is used together with the area and kind of culture in each 40 acre subdivision and the location and names of all other works or streams which are crossed by or connected with said works are fully and correctly designated thereon.

T.M. Cahill
STATE WATER RIGHT SURVEYOR

Subscribed and sworn to before me this 27 day of August 1969

Marguerite Jones
NOTARY PUBLIC IN AND FOR NYE COUNTY, NEVADA

SECTION	SUB-DIVISION	TOWNSHIP	RANGE	CULTIVATED ACREAGE	KIND OF CULTURE
9	NW¼ NW¼	9N	43E	34.8 Ac	Alfalfa
9	NE¼ NW¼	9N	43E	38.0 "	"
9	SW¼ NW¼	9N	43E	38.0 "	"
9	SE¼ NW¼	9N	43E	40.0 "	"
9	NW¼ NE¼	9N	43E	36.8 "	"
9	SW¼ NE¼	9N	43E	40.0 "	"

228.8 ACRES IRRIGATED BY

MIKE T. ETCHEBERRY
under
DESERT LAND ENTRY

SCALE IN FEET
0 400 800 1200 1600 FT.

CERTIFICATE No. 7249 ISSUED 1-5-70

FILED
Sept 22, 1969

MAP TO ACCOMPANY
PROOF OF BENEFICIAL USE
UNDER APPLICATION NO. 21976
FOR
IRRIGATION & DOMESTIC
BY
MIKE T. ETCHEBERRY
FROM
UNDERGROUND SOURCE

27966 21976