Section	Subdivision	Town-ship	Range	Cultivated Acreage	Description of Culture	Date of first Culture
35	NE 1/4 SE 1/4	9 N.	65 E.	11.2	Alfalfa	
36	SW 1/4 NW 1/4	9 N.	65 E.	0.7	"	
36	NW 1/4 SW 1/4	9 N.	65 E.	20.9	"	
36	SW 1/4 NW 1/4	9 N.	65 E.	5.0	Crested Wheat & Alfalfa	
36	SE 1/4 NW 1/4	9 N.	65 E.	12.8	"	
36	NW 1/4 SW 1/4	9 N.	65 E.	11.6	"	
36	NE 1/4 SW 1/4	9 N.	65 E.	28.2	"	
		Total Acreage:		90.4 Acs.		

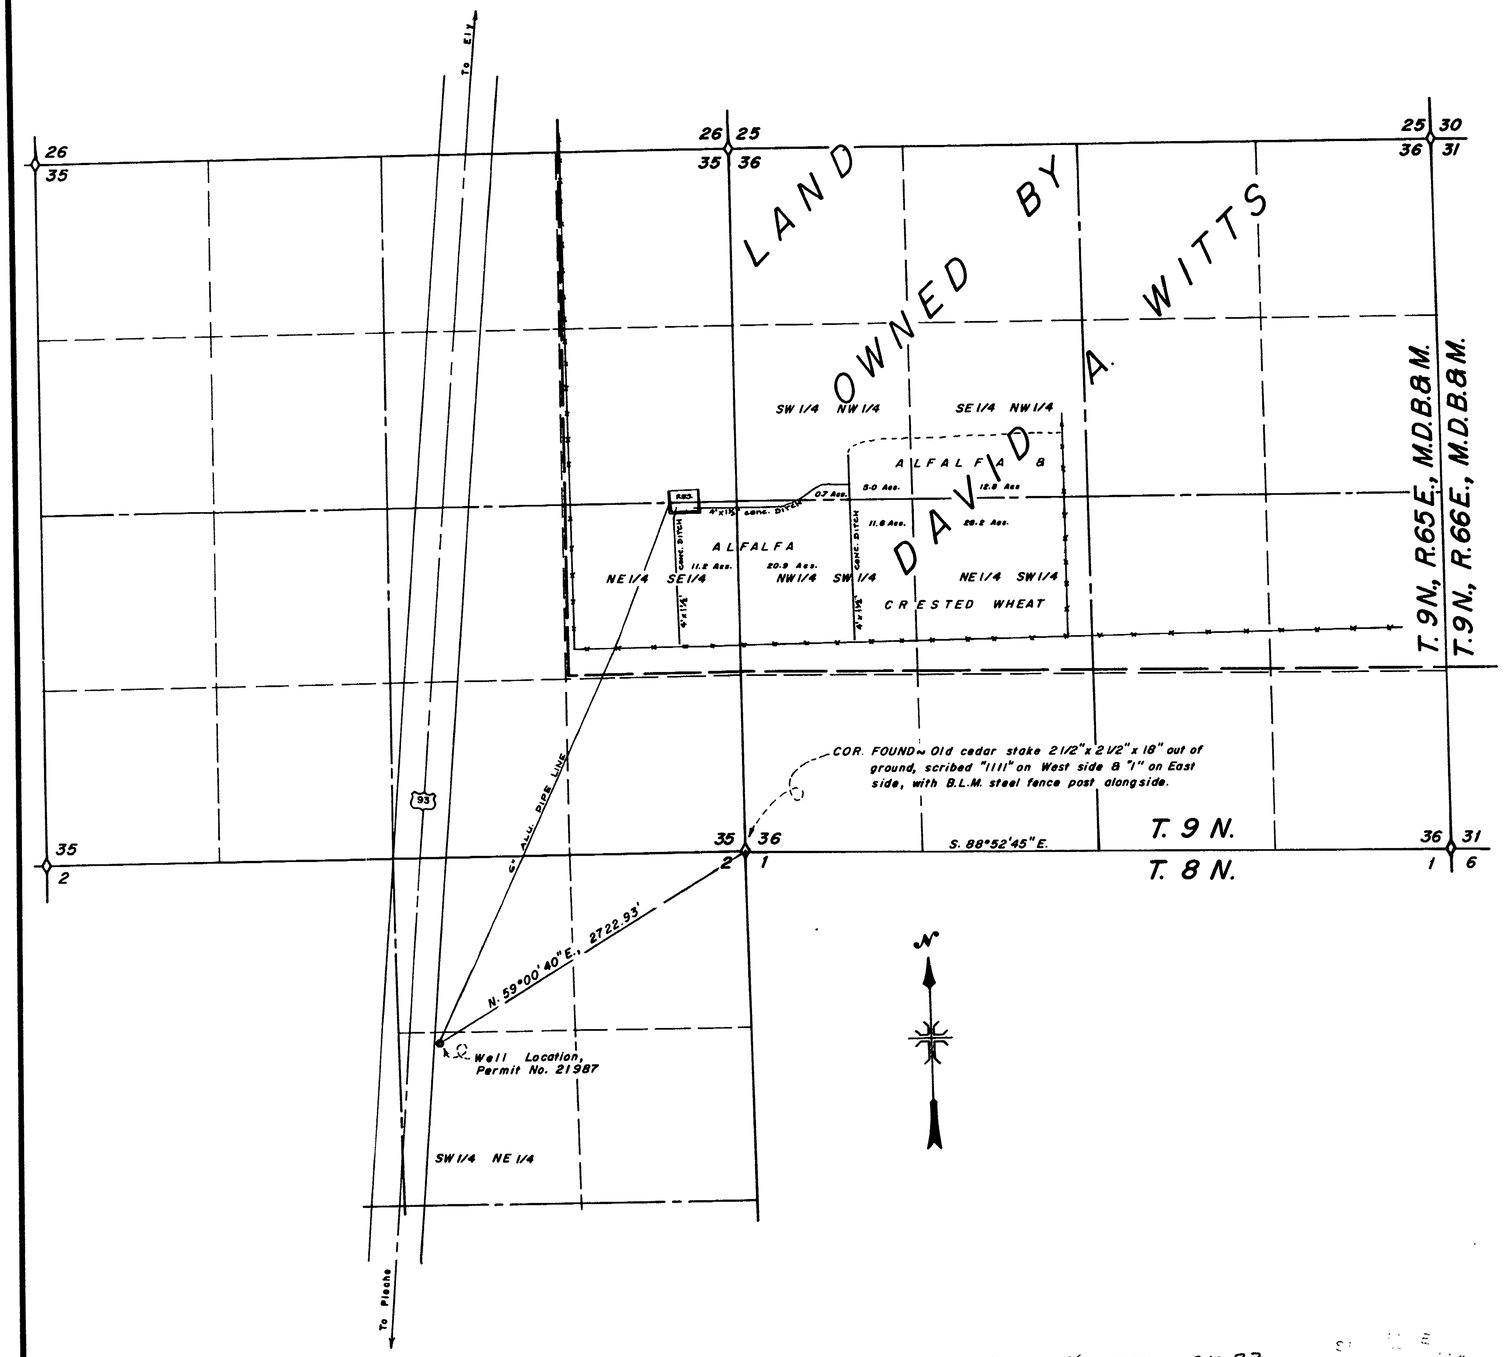

STATE OF NEVADA }
County of White Pine } s.s.

I, Henry C. Conrad, being first duly sworn, depose and say that this map consisting of 1 sheet, has been correctly drawn to the designated scale from field notes of a survey made under my supervision and direction between the 14th day of April, 1971, and the 16th day of April, 1971; that it truly and correctly represents the location and extent of the works used to divert water from underground source in Lincoln County by David A. Witts for irrigation and domestic purposes under Application No. 21987 that the point of diversion, the location and sizes of the diverting channels, location and description of all measuring devices, the location and extent of lands owned or controlled by the applicant upon which water applied for under Application No. 21987 is used, together with the area and kind of culture in each 40-Acre subdivision, and the location and names of all other works or streams which are crossed by or connected with said works are fully and correctly designated thereon.

Henry C. Conrad

State Water Right Surveyor

Subscribed and sworn to before me this 16th day of April, 1971.

Ingrid A. Klaich

Notary Public in and for White Pine County, Nevada

INGRID A. KLAICH
Notary Public - State of Nevada
White Pine County, Nevada
My commission expires July 1, 1973

0 600 1200 1800 2400
Scale 1" = 600'

CERTIFICATE No. 7704 ISSUED 1-21-72

1971 APR 19 PM 2

FILED
APR 19 1971
STATE ENGINEER'S OFFICE

MILLARD-SPINK ASSOCIATES, INC.			
DATE	DESCRIPTION		
FIELD	H.C.C.	CHECK	
DETAIL		APPROVED	
DESIGN		FILE No.	
TRACING	INK	DR'G. No.	

MAP TO ACCOMPANY PROOF OF BENEFICIAL USE UNDER PERMIT No. 21987

FOR IRRIGATION & DOMESTIC

BY DAVID A. WITTS

FROM UNDERGROUND SOURCE

MILLARD - SPINK ASSOCIATES, INC.
ENGINEERS - PLANNERS - SURVEYORS
ELY, NEVADA 4-16-71

21987