Section	Subdivision	Township	Range	Acres	Culture
26	NW ¼ SW ¼	36 N	37 E	2.89	Alfalfa
"	NE ¼ SW ¼	"	"	1.14	"
"	SE ¼ SW ¼	"	"	2.61	"
"	" "	"	"	0.05	Oats
"	SW ¼ SW ¼	"	"	1.91	"
"	" "	"	"	10.60	Alfalfa
Total				19.20	

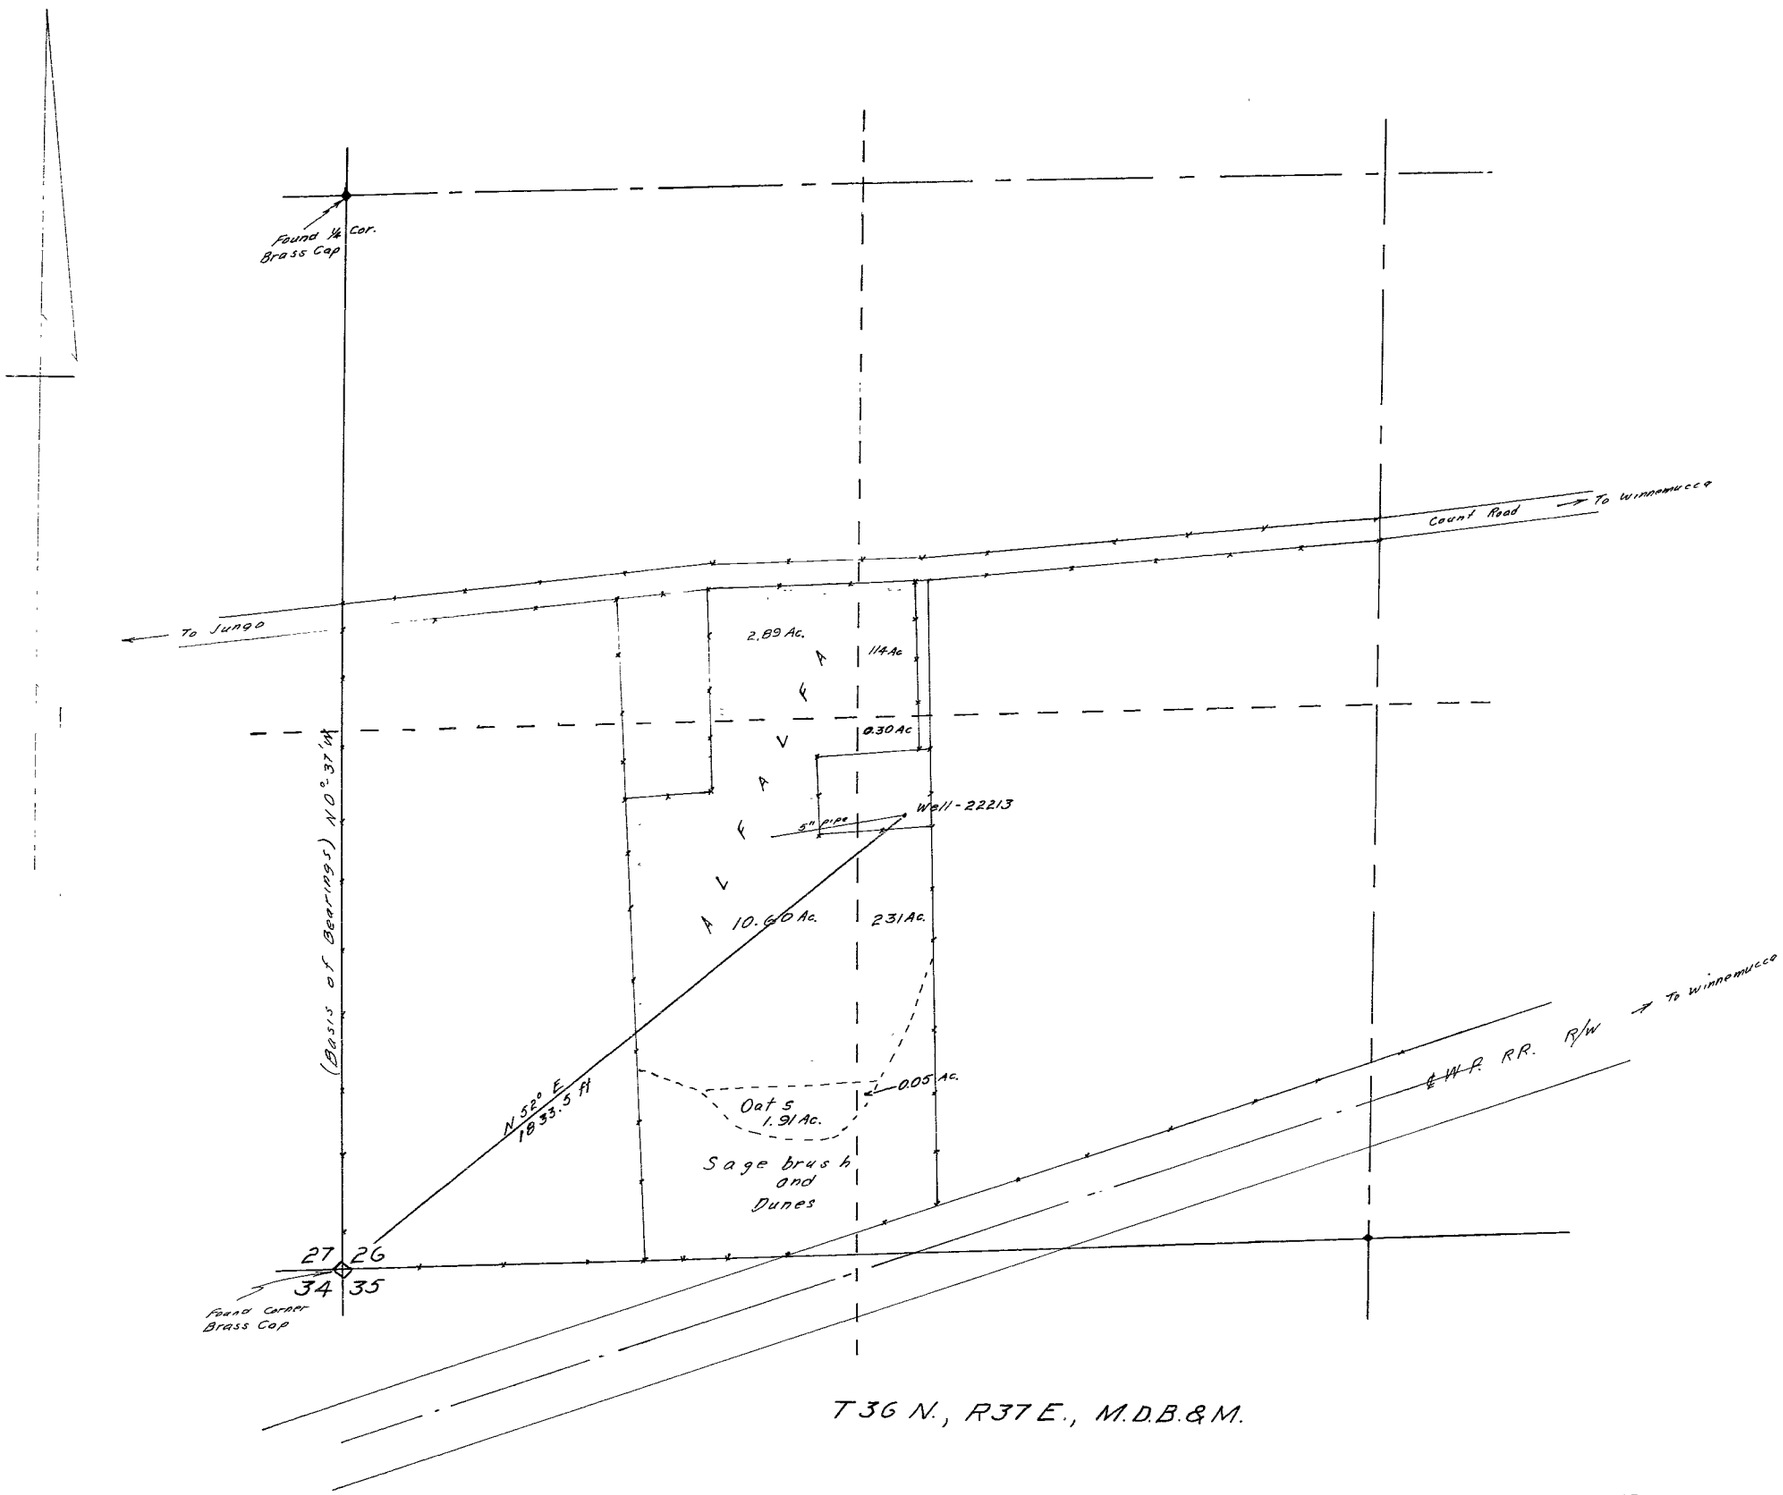

T 36 N., R 37 E., M.D.B.&M.

STATE OF NEVADA
COUNTY OF HUMBOLDT } S S

I, J. R. Caldwell, being first duly sworn depose and say that this map has been correctly drawn to the designated scale from field notes of a survey made by me on the 7th day of October 1969, that it truly and correctly represents the location and extent of the works used to divert water from underground in Humboldt County, by Donald James & Ann Darlene Jones for irrigation & Domestic purposes under Application No. 22213 That the point of diversion, the location, size of the diverting channel, location and description of all measuring devices, the location and extent of lands owned or controled by the applicant upon which water applied for under Application No 22213 is used, together with the area and kind of culture in each 40-acre subdivision and the location and names of all other works or streams which are crossed by or connected with said works are fully and correctly designated thereon

J R Caldwell
State Water Rights Surveyor #276

REGISTERED LAND SURVEYOR - STATE OF NEVADA
J. R. CALDWELL
No 626

Subscribed and sworn to before me this 10th day of October, 1969

Scale 1" = 200'

200 0 200 400 600 800

CERTIFICATE No 7254 ISSUED 1-7-70

FILED
Oct 14, 1969
STATE ENGINEER'S OFFICE

MAP TO ACCOMPANY PROOF OF BENEFICIAL USE

UNDER APPLICATION 22213
FOR Irrigation & Domestic
BY Donald James & Ann Darlene Jones
FROM Underground
IN Humboldt County Nevada

22213