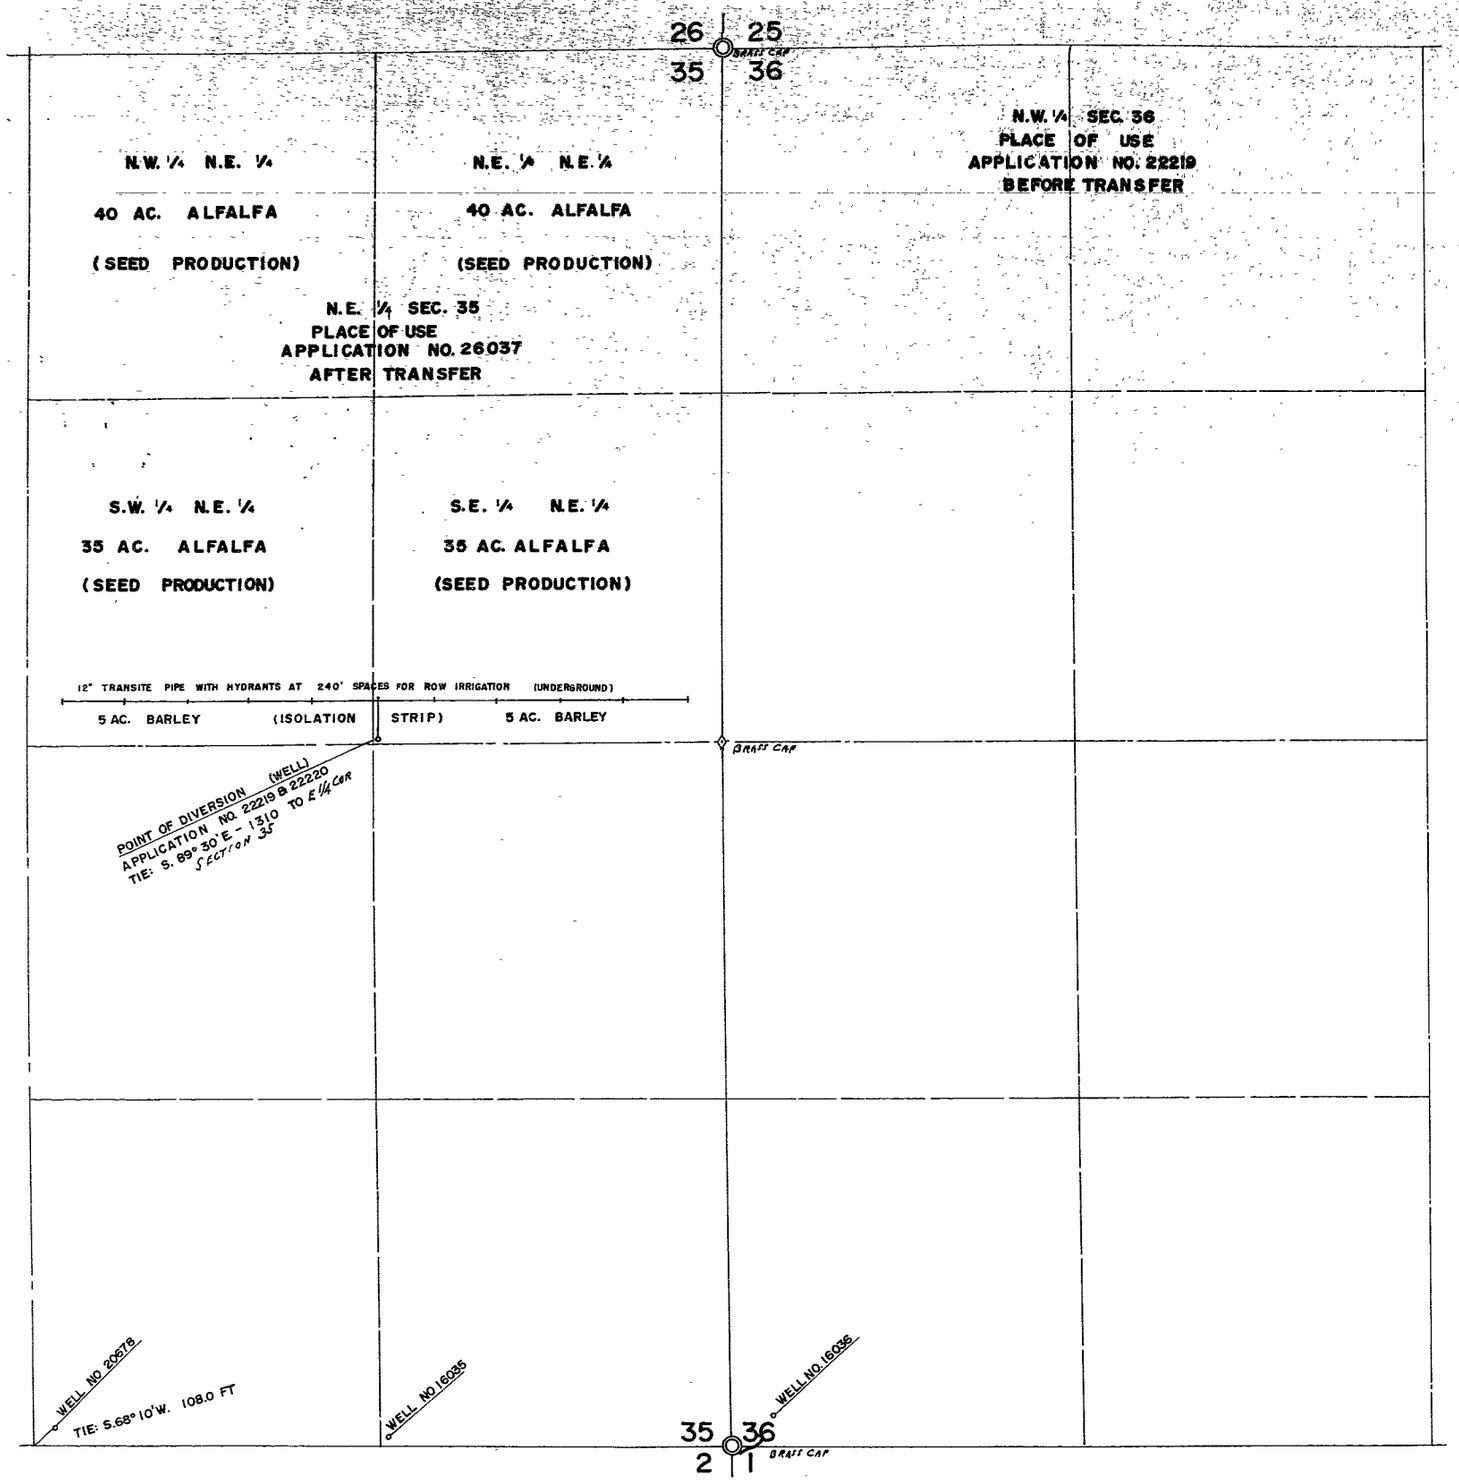

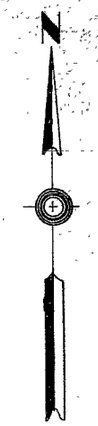

T21 N., R.34 E., M.D.B.& M
SOURCE OF BEARING G.L.O. MAP
WEST LINE SECTION 36

CULTURAL MAP TABULATION						
SECTION	SUBDIVISION	TOWNSHIP	RANGE	CULTIVATED ACREAGE	DESCRIPTION OF CULTURE	DATE OF FIRST CULTURE
35	NW¼ NE¼	21 N	34 E	40	ALFALFA	
"	NE¼ NE¼	"	"	40	"	
"	SW¼ NE¼	"	"	35	"	
"	SE¼ NE¼	"	"	35	"	
"	SW¼ NE¼	"	"	5	BARLEY	
"	SE¼ NE¼	"	"	5	"	
			TOTAL:	160		

STATE OF NEVADA
COUNTY OF WASHOE

I, E.P. OSGOOD, BEING FIRST DULY SWORN, DEPOSE AND SAY THAT THIS MAP, CONSISTING OF 1 SHEET, HAS BEEN CORRECTLY DRAWN TO THE DESIGNATED SCALE FROM FIELD NOTES OF A SURVEY MADE BY ME ON THE 5TH DAY OF MARCH, 1971. THAT IT TRULY AND CORRECTLY REPRESENTS THE LOCATION AND EXTENT OF THE WORKS USED TO DIVERT WATER FROM UNDERGROUND SOURCES IN CHURCHILL COUNTY, NEVADA BY EDWARD H. STARK, JR. FOR IRRIGATION AND DOMESTIC USE UNDER APPLICATION NOS. 22219 & 22220. THAT THE POINT OF DIVERSION, THE LOCATION, SIZE OF THE DIVERTING CHANNEL, LOCATION AND DESCRIPTION OF ALL MEASURING DEVICES THE LOCATION AND EXTENT OF LANDS OWNED OR CONTROLLED BY THE APPLICANT UPON WHICH WATER APPLIED FOR UNDER APPLICATION NOS. 22219 & 22220 IS USED, TOGETHER WITH THE AREA AND KIND OF CULTURE IN EACH 40 ACRE SUBDIVISION AND THE LOCATION AND NAMES OF ALL OTHER WORKS OR STREAMS WHICH ARE CROSSED BY OR CONNECTED WITH SAID WORKS ARE FULLY AND CORRECTLY DESIGNATED THEREON.

E.P. Osgood Jr.
E.P. OSGOOD, JR., ST. WTR. RT. SUR. NO. 294

SUBSCRIBED AND SWORN TO BEFORE ME THIS 16TH DAY OF APRIL, 1971

NOTARY PUBLIC

NOTARY PUBLIC IN AND FOR WASHOE COUNTY, NEVADA
MY COMMISSION EXPIRES: 4-17-72

JAMES P. UNDERWOOD
Notary Public — State of Nevada
Washoe County
My Commission Expires April 17, 1972

CERTIFICATE No. 784 ISSUED 4-3-72

CERTIFICATE No. 7897 ISSUED 9-1-78
26037

FILED
APR 20 1971
STATE ENGINEER'S OFFICE

SCALE: 1" = 300'

MAP TO ACCOMPANY
PROOF OF BENEFICIAL USE
UNDER APPLICATION NOS. 22219 & 22220 AND TO
CHANGE PLACE OF USE - UNDER APPLICATION No. 26037
BY EDWARD H. STARK SR.
FROM UNDERGROUND SOURCES

CHURCHILL COUNTY NEVADA

MARCH 1971 E.P. OSGOOD JR., ST. WTR. RT. SUR. NO. 294

26037 22220 22219