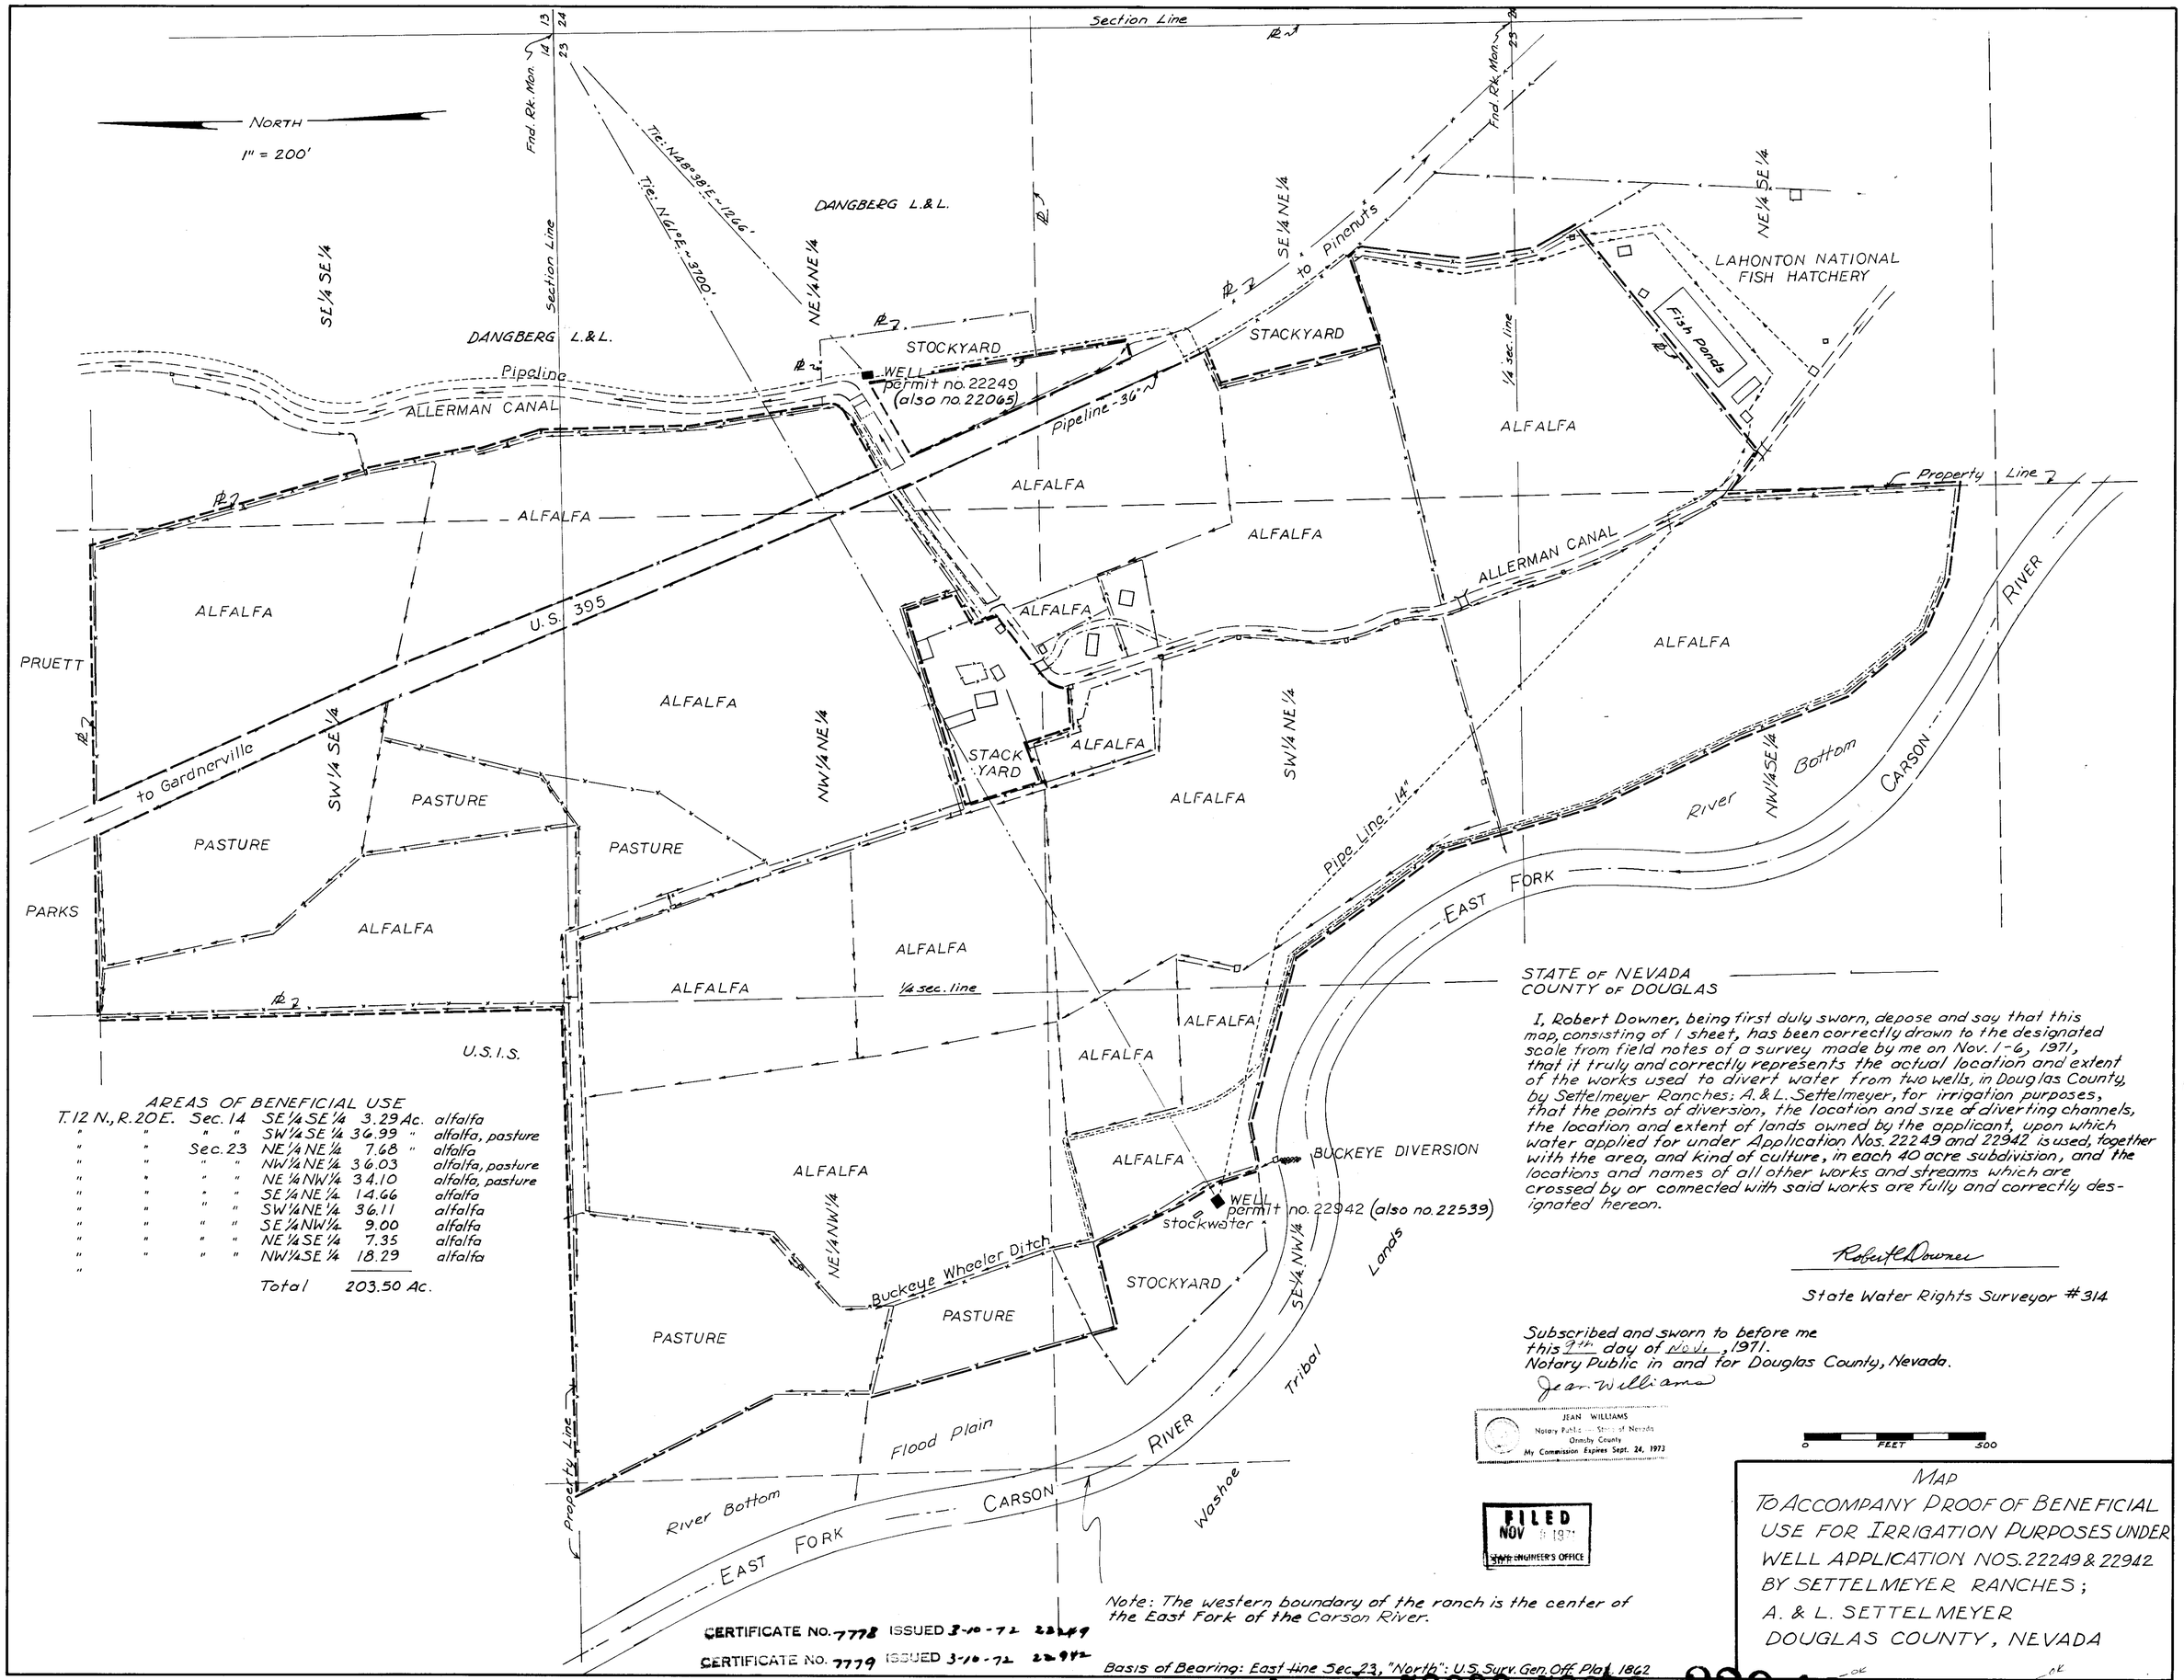

AREAS OF BENEFICIAL USE

T. 12 N., R. 20 E.	Sec. 14	SE¼ SE¼	3.29 Ac.	alfalfa
" "	" "	SW¼ SE¼	36.99 "	alfalfa, pasture
" "	Sec. 23	NE¼ NE¼	7.68 "	alfalfa
" "	" "	NW¼ NE¼	36.03	alfalfa, pasture
" "	" "	NE¼ NW¼	34.10	alfalfa, pasture
" "	" "	SE¼ NE¼	14.66	alfalfa
" "	" "	SW¼ NE¼	36.11	alfalfa
" "	" "	SE¼ NW¼	9.00	alfalfa
" "	" "	NE¼ SE¼	7.35	alfalfa
" "	" "	NW¼ SE¼	18.29	alfalfa
"				
		Total	203.50 Ac.	

STATE OF NEVADA
COUNTY OF DOUGLAS

I, Robert Downer, being first duly sworn, depose and say that this map, consisting of 1 sheet, has been correctly drawn to the designated scale from field notes of a survey made by me on Nov. 1-6, 1971, that it truly and correctly represents the actual location and extent of the works used to divert water from two wells, in Douglas County, by Settelmeyer Ranches; A. & L. Settelmeyer, for irrigation purposes, that the points of diversion, the location and size of diverting channels, the location and extent of lands owned by the applicant, upon which water applied for under Application Nos. 22249 and 22942 is used, together with the area, and kind of culture, in each 40 acre subdivision, and the locations and names of all other works and streams which are crossed by or connected with said works are fully and correctly designated hereon.

Robert Downer

State Water Rights Surveyor #314

Subscribed and sworn to before me
this 9th day of Nov, 1971.
Notary Public in and for Douglas County, Nevada.
Jean Williams

JEAN WILLIAMS
Notary Public — State of Nevada
Ormsby County
My Commission Expires Sept. 24, 1973

FILED
NOV 9 1971
STATE ENGINEER'S OFFICE

0 FEET 500

Note: The western boundary of the ranch is the center of the East Fork of the Carson River.

CERTIFICATE NO. 7778 ISSUED 3-10-72 22249
CERTIFICATE NO. 7779 ISSUED 3-10-72 22942

Basis of Bearing: East line Sec. 23, "North": U.S. Surv. Gen. Off. Plat 1862

MAP
TO ACCOMPANY PROOF OF BENEFICIAL USE FOR IRRIGATION PURPOSES UNDER WELL APPLICATION NOS. 22249 & 22942 BY SETTELMEYER RANCHES;
A. & L. SETTELMEYER
DOUGLAS COUNTY, NEVADA

03850 58333 58322 22942 22249 File Image