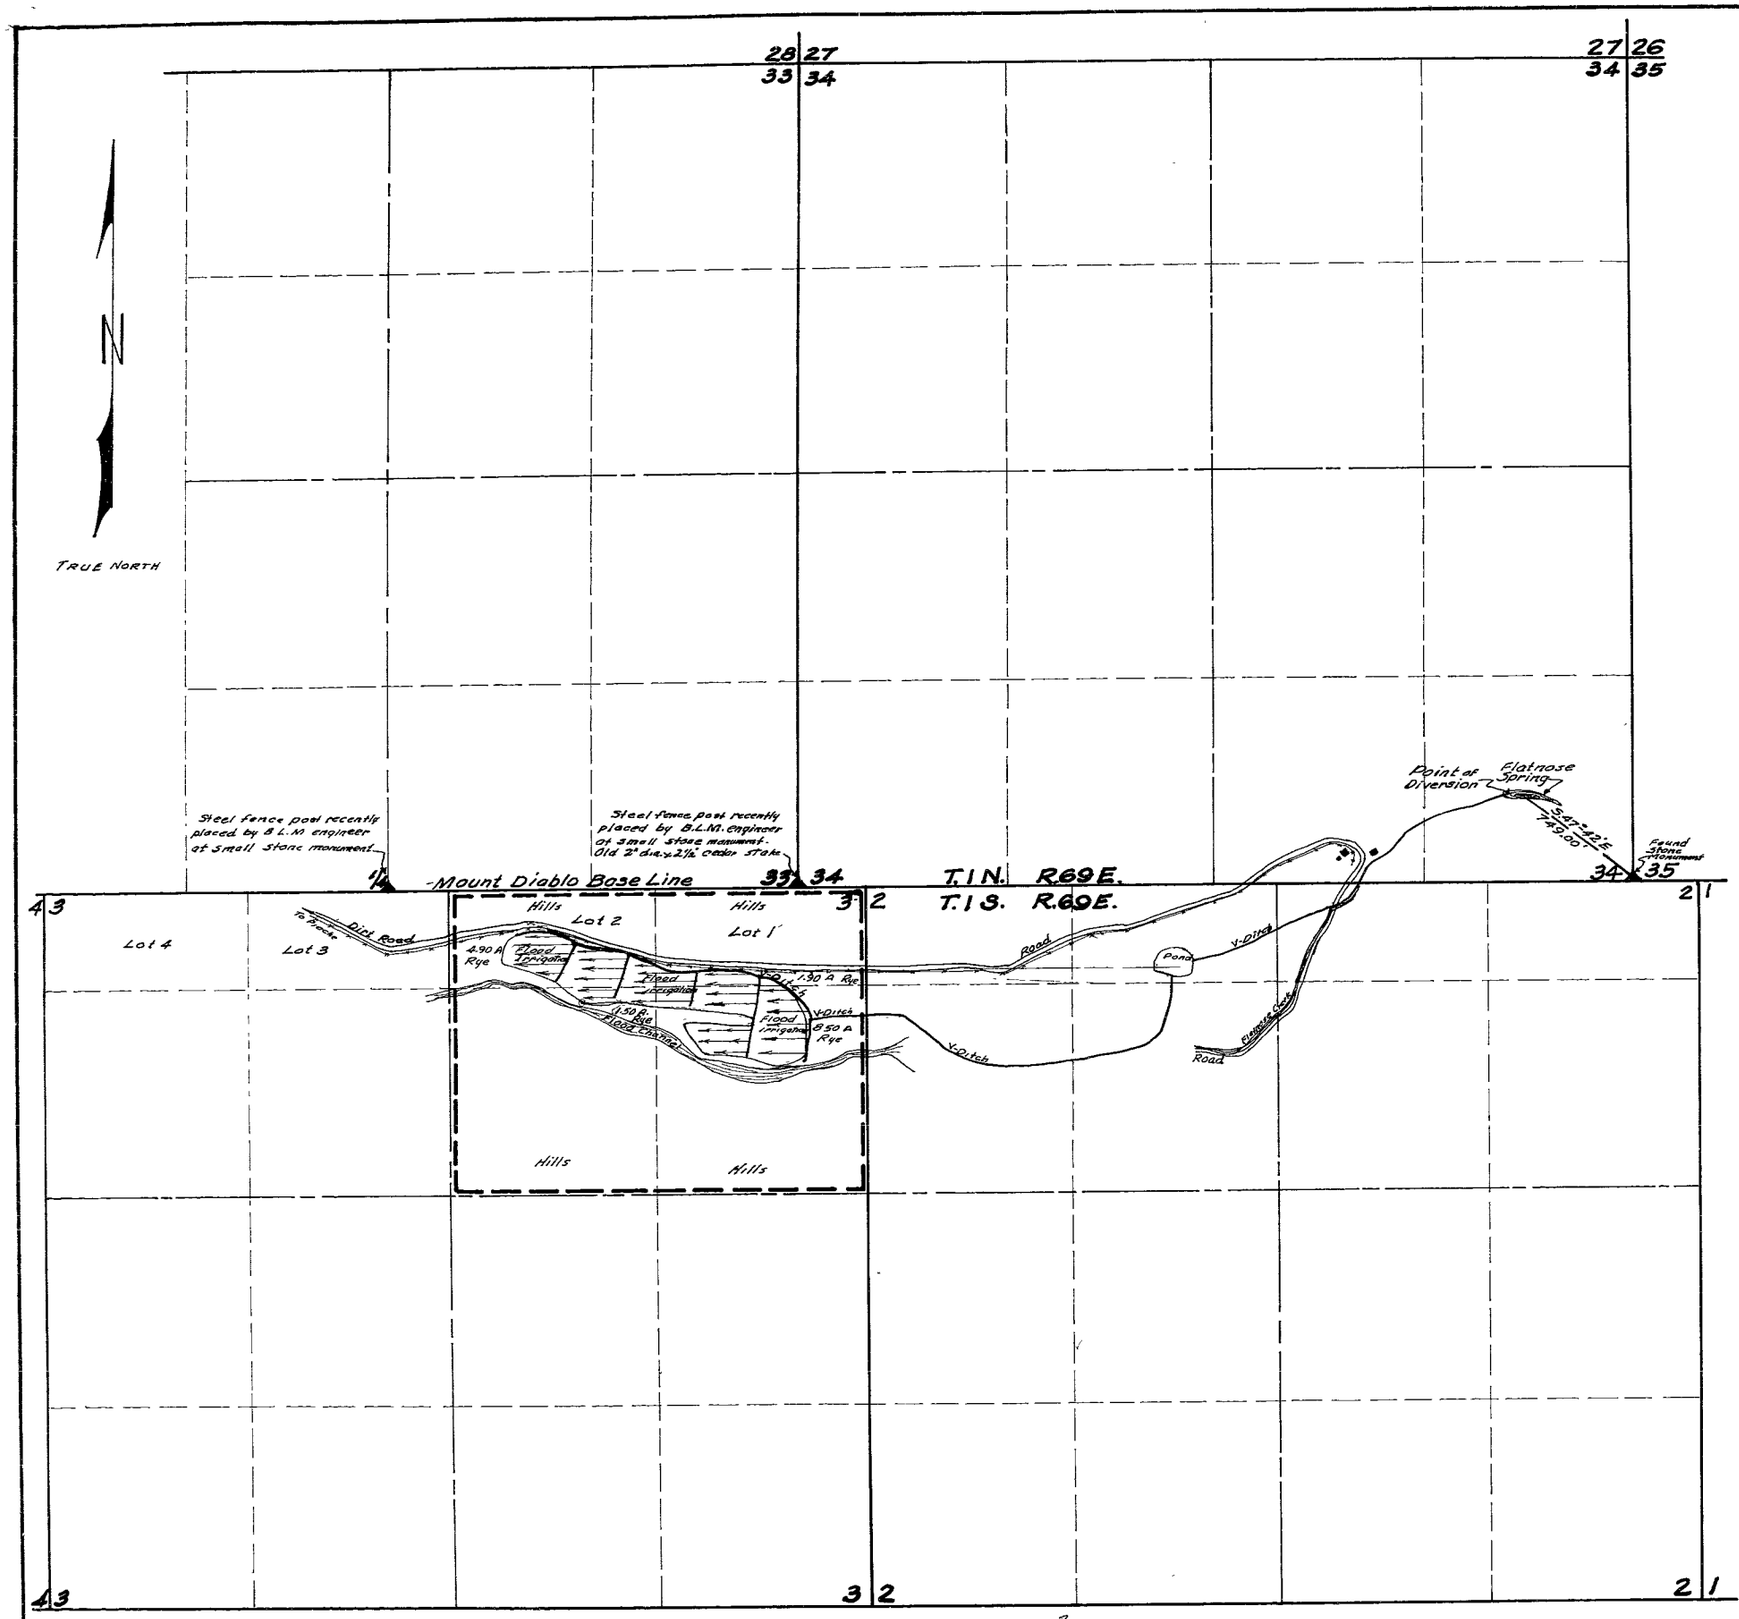

Basis of Bearing. Mount Diablo Base Line.

Cultural Map Tabulation

Section	Sub-Division	Town-Ship	Range	Cultivated Acreage	Description of Culture	Date of First Culture
3	SW NE	1 S.	69 E	1.50 Acres	Grain-Rye	
3	NW NE	1 S.	69 E	4.90 "	" "	
3	SE NE	1 S.	69 E	8.50 "	" "	
3	NE NE	1 S.	69 E	1.90 "	" "	
			Total	16.80 Acres		

State of Nevada } SS.
County of Lincoln }

I, Reginald G. Lee, being first duly sworn, depose and say that this map, consisting of One sheet, has been correctly drawn to the designated scale from field notes of a survey made by me, between the 12 day of September, and the 16 day of September, 1970; that it truly and correctly represents the proposed location and extent of the works used to divert water from Flatnose Spring in Lincoln County, by Rose Marie Condie for irrigation purposes under Application No 22260. That the point of diversion, the location, size of the diverting channel, location and description of all measuring devices, the location and extent of land owned or controlled by the applicant upon which water applied for under Application No. 22260 is used, together with the area and kind of culture in each 40-acre subdivision, and the location and names of all other works or streams which are crossed by or connected with said works are fully and correctly designated thereon.

Reginald G. Lee
State Water Right Surveyor

Subscribed and sworn to before me this 18 day of Sept, 1970.

James A. Underwood

0 500 1000 1500 2000
Scale: 1" = 500'

FILED
SEP 23 1970
STATE ENGINEER'S OFFICE

OFFICE
STATE ENGINEER
1970 SEP 23 PM 1 58

7696 ISSUED 4-19-71

MAP
TO ACCOMPANY PROOF OF BENEFICIAL USE UNDER APPLICATION NO. 22260 FOR IRRIGATION BY ROSE MARIE CONDIE FROM FLATNOSE SPRING.

22260