SECTION	SUBDIVISION	TNSP.	RANGE	CULTIVATED AC.	DESCRIPTION OF CULTURE	DATE OF FIRST CULTURE
35	NE¼ NW¼	41N	65E	35.4		
"	NW¼ NW¼	"	"	35.4		
"	SW¼ NW¼	"	"	35.4		
"	SE¼ NW¼	"	"	35.4		
"	NE¼ NE¼	"	"	40.0		
"	NW¼ NE¼	"	"	40.0		
"	SW¼ NE¼	"	"	40.0		
35	SE¼ NE¼	41N	65E	40.0		
TOTAL CULTIVATED AC. FOR 22272 = 141.6 ~ TOTAL CULTIVATED AC. FOR 22681 = 160.0						

TOTAL CULTIVATED ACREAGE = 301.6

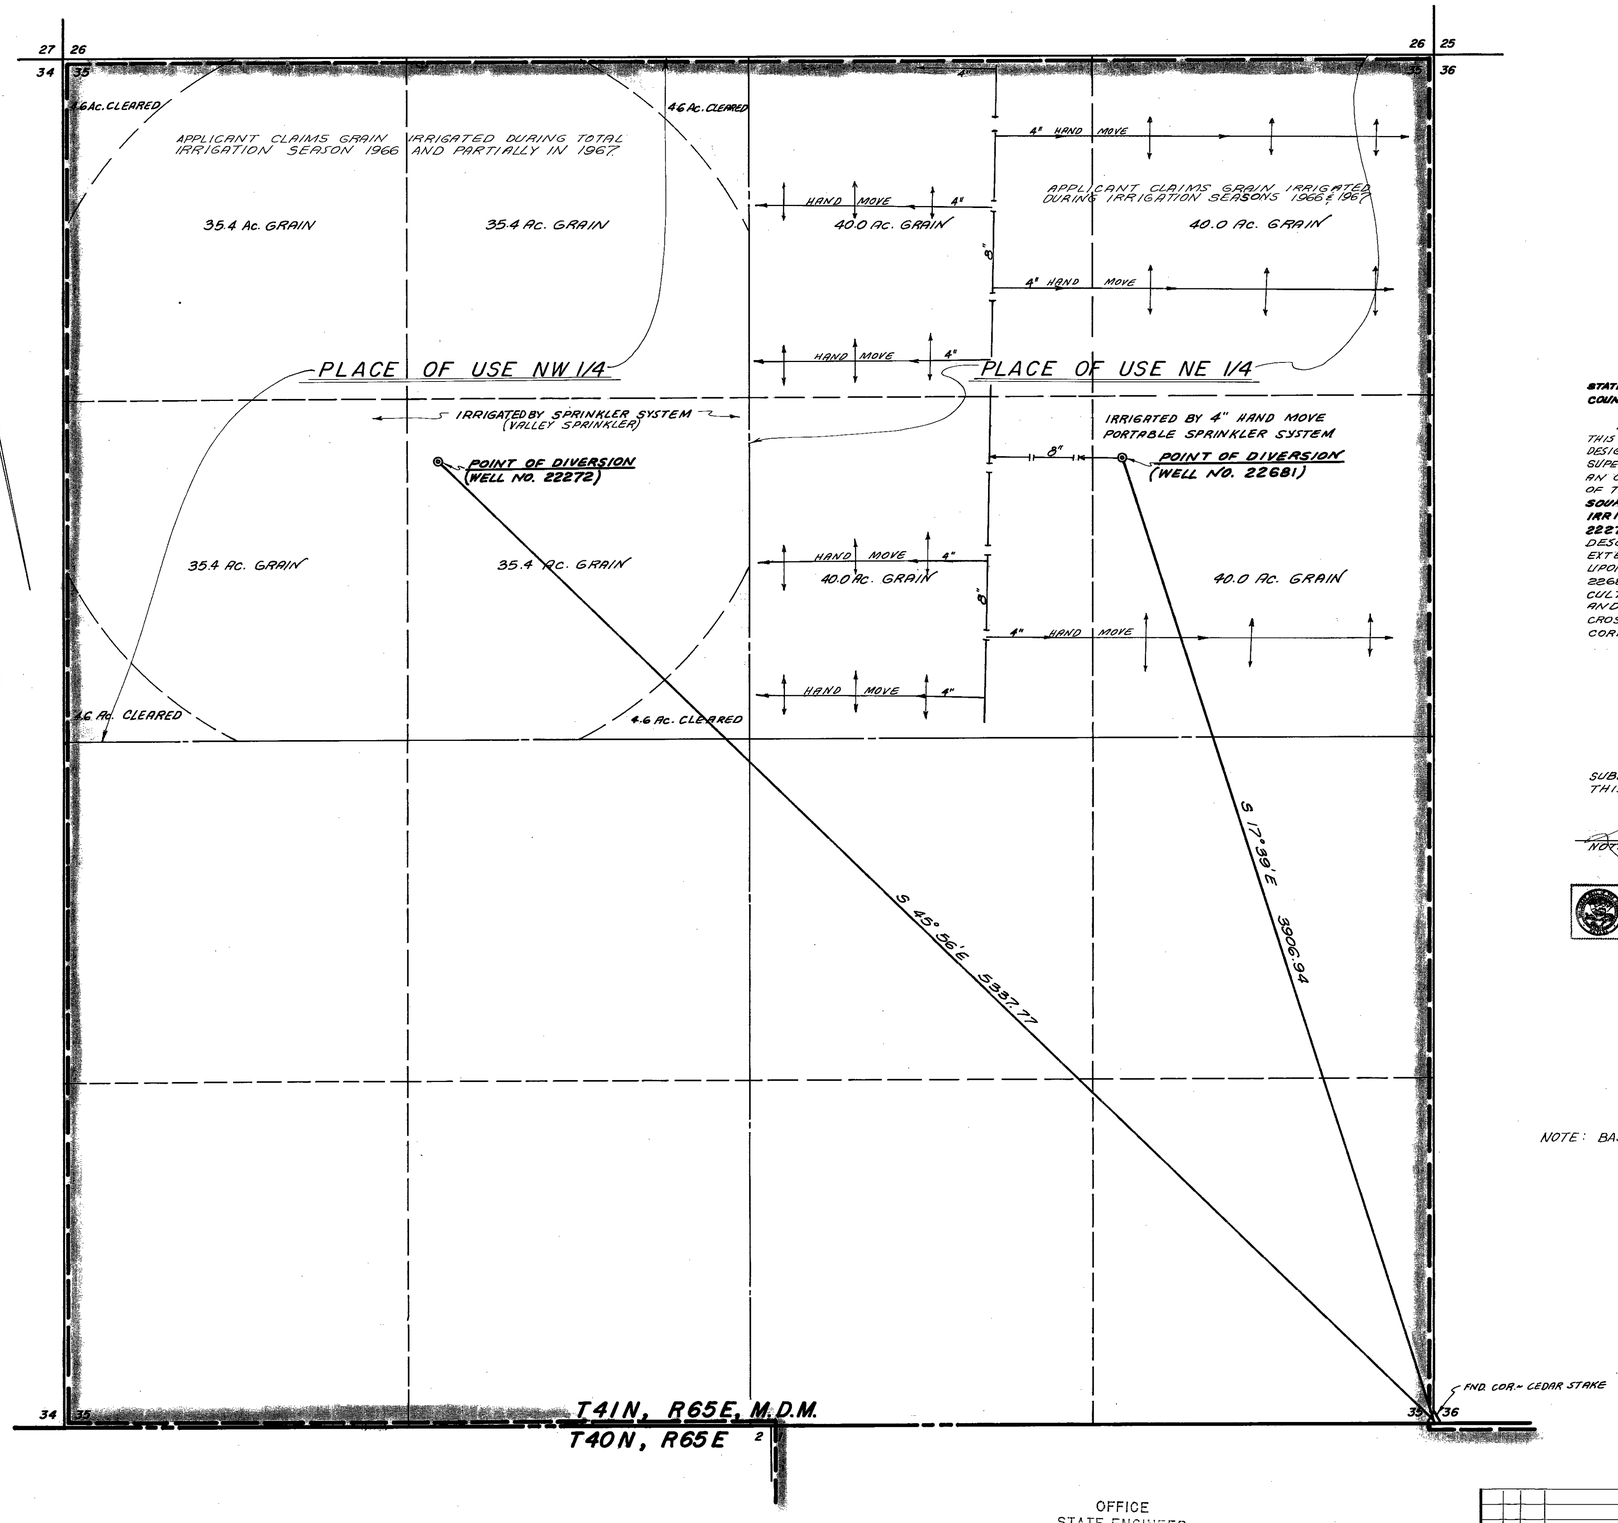

STATE OF NEVADA } S.S.
COUNTY OF ELKO }

I, **MARK CHILTON**, BEING FIRST DULY SWORN, DEPOSE AND SAY, THAT THIS MAP, CONSISTING OF ONE SHEET, HAS BEEN CORRECTLY DRAWN TO THE DESIGNATED SCALE FROM FIELD NOTES OF A SURVEY MADE UNDER MY SUPERVISION ON THE 13TH DAY OF JANUARY, 1969; THAT IT TRULY AN CORRECTLY REPRESENTS THE PROPOSED LOCATION AND EXTENT OF THE WORKS USED TO DIVERT WATER FROM **AN UNDERGROUND SOURCE** IN **ELKO COUNTY**, BY **WESTERN TRADING COMPANY** FOR **IRRIGATION** AND **STOCKWATERING PURPOSES** UNDER APPLICATION NOS. 22681 & **22272**. THAT THE POINT OF DIVERSION, THE LOCATION AND DESCRIPTION OF ALL MEASURING DEVICES, THE LOCATION AND EXTENT OF LANDS OWNED OR CONTROLLED BY THE APPLICANT UPON WHICH WATER APPLIED FOR UNDER APPLICATION NUMBERS 22681 & 22272 IS USED, TOGETHER WITH THE AREA AND KIND OF CULTURE IN EACH 40-ACRE SUBDIVISION, AND THE LOCATION AND NAMES OF ALL OTHER WORKS OR STREAMS WHICH ARE CROSSED BY OR CONNECTED WITH SAID WORKS ARE FULLY AND CORRECTLY DESIGNATED THEREON.

REGISTERED PROFESSIONAL ENGINEER - STATE OF NEVADA
MARK CHILTON
LAND SURVEYOR
CIVIL
NO. 1404

Mark Chilton
STATE WATER RIGHT SURVEYOR #278

SUBSCRIBED AND SWORN TO BEFORE ME THIS 13TH DAY OF JANUARY, 1969

Leora Bernadot
NOTARY PUBLIC IN AND FOR ELKO CO., NEV.

LEORA BERNADOT
Notary Public - State of Nevada
Elko County, Nevada
My Commission Expires May 2, 1970

NOTE: BASIS OF BEARING = MAGNETIC

0 300 600 900 1200 1500
SCALE 1" = 300'

22681 CERTIFICATE No. 7045 ISSUED 6-9-69 22681

22272 CERTIFICATE No. 7139 ISSUED 9-2-69

OFFICE
STATE ENGINEER
1969 JAN 16 AM 9 26

FILED
JAN 16 1969
STATE ENGINEER'S OFFICE

NO.	BY	DATE	DESCRIPTION	CHK'D	APP'D
			REVISIONS		

DRAWN BY RW | APPROVED BY MC
JOB NO. 256-001 | DATE JAN., 1969

MAP

TO ACCOMPANY PROOF OF BENEFICIAL USE UNDER APPLICATION NO'S 22272 AND 22681 FOR

IRRIGATON & STOCKWATERING

BY

WESTERN TRADING COMPANY

FROM UNDERGROUND SOURCES

CHILTON ENGINEERING
WESTERN PACIFIC BLDG.
ELKO, NEVADA

W-69001 | 0

80192T 22681 22272 FILE UNDER