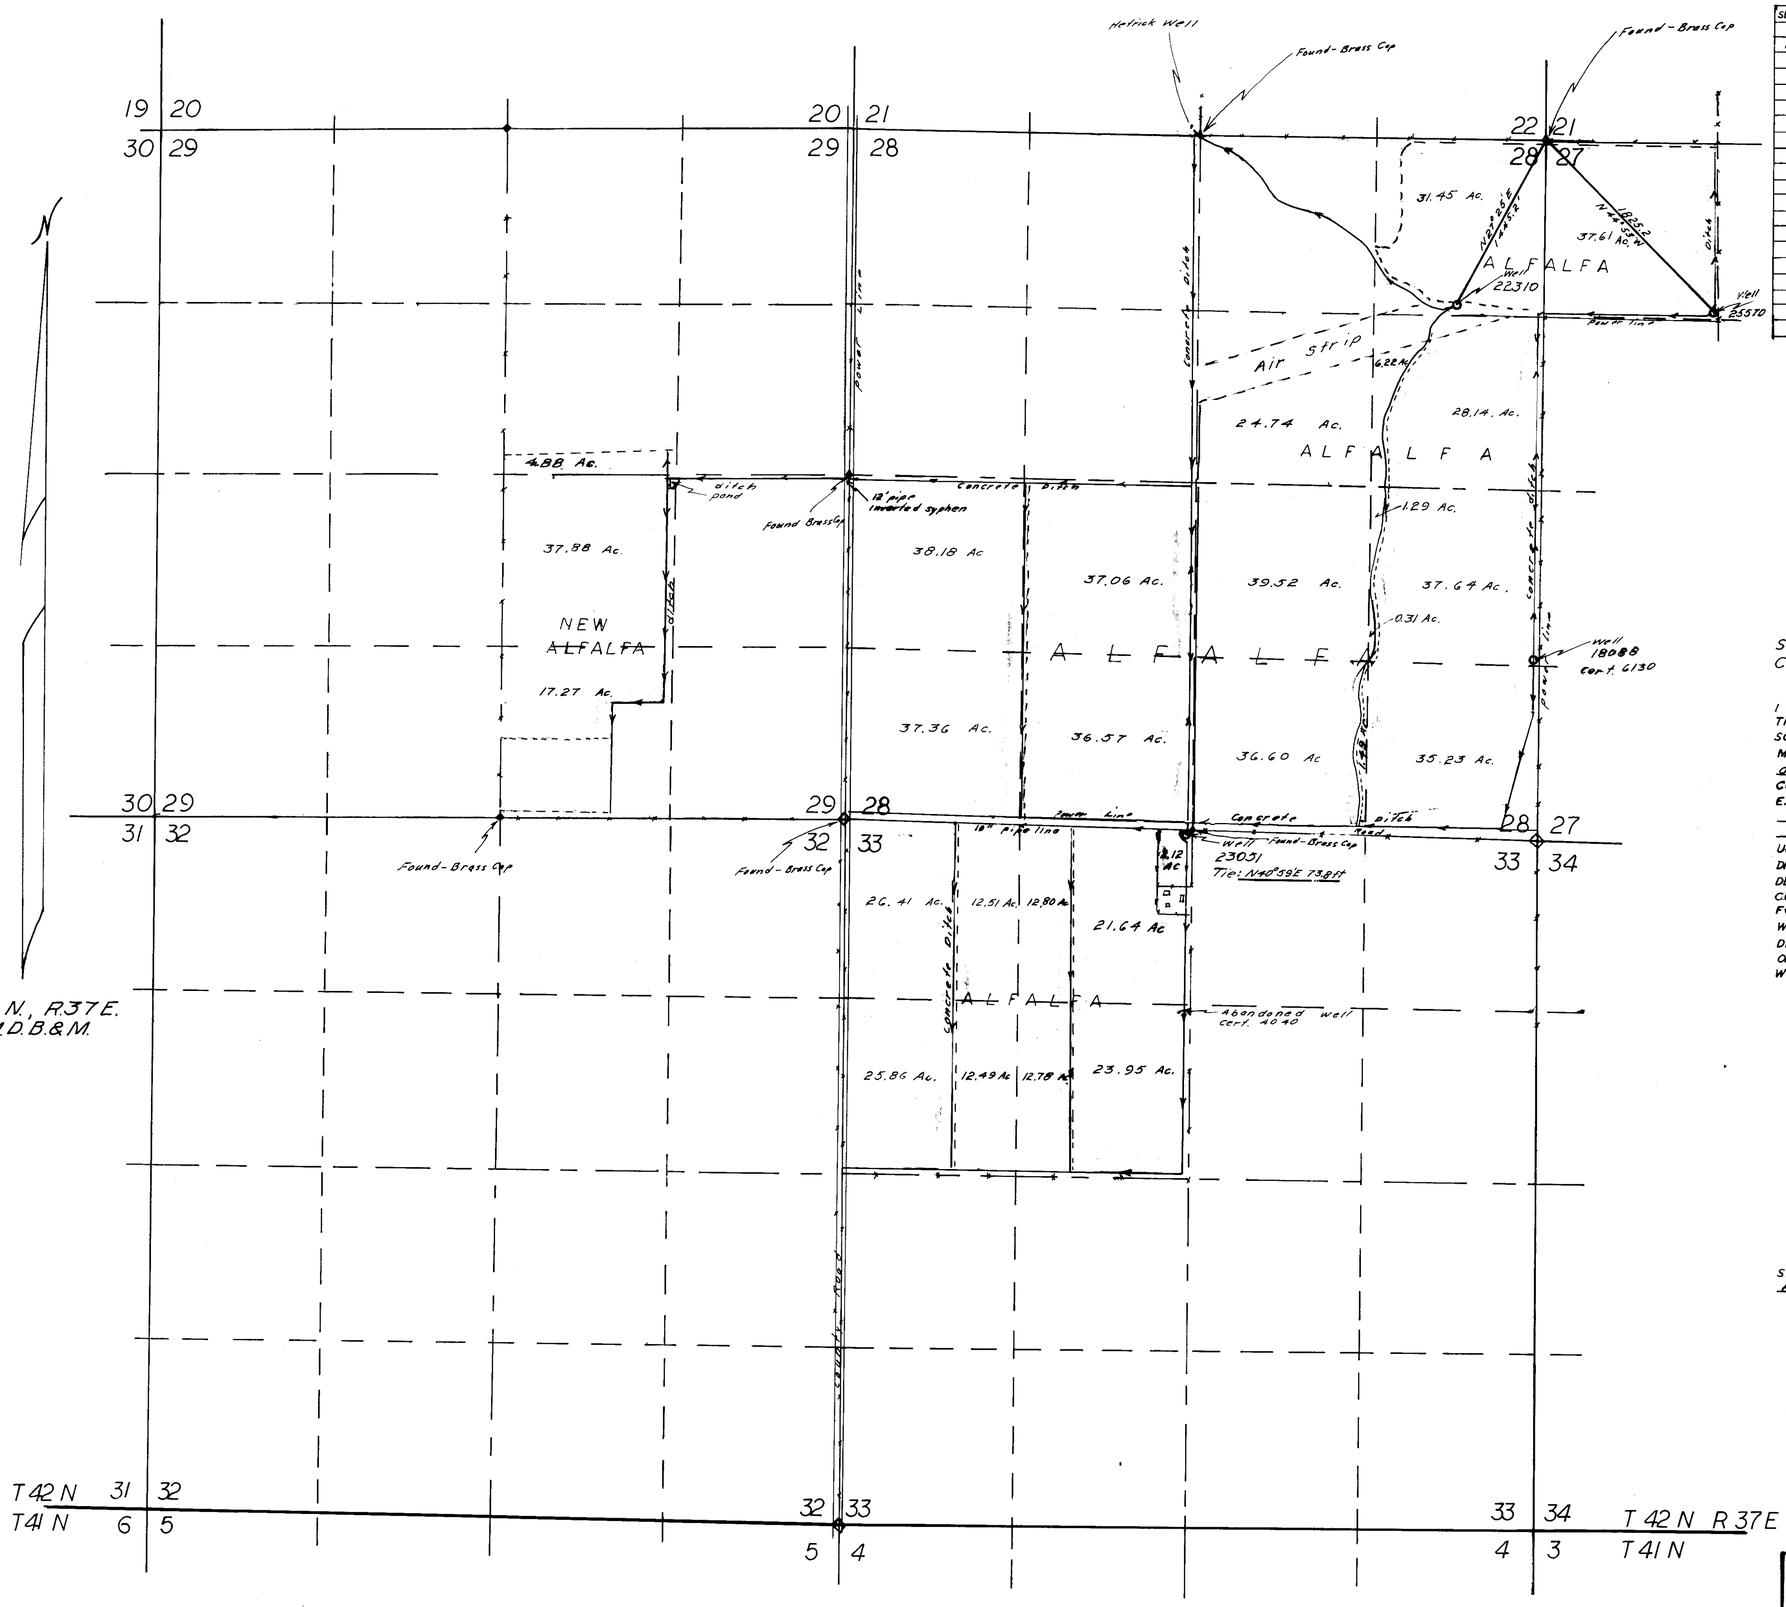

SECTION	SUBDIVISION	TOWNSHIP	RANGE	ACRES	CULTURE
27	NW¼ NW¼	42 N	37 E	37.61	ALFALFA
28	NE¼ NE¼	"	"	31.45	"
"	SE¼ NE¼	"	"	34.36	"
"	SW¼ NE¼	"	"	24.74	"
"	NW¼ SE¼	"	"	39.52	"
"	NE¼ SE¼	"	"	39.24	"
"	SE¼ SE¼	"	"	35.23	"
"	SW¼ SE¼	"	"	38.09	"
"	NW¼ SW¼	"	"	38.18	"
"	NE¼ SW¼	"	"	37.06	"
"	SE¼ SW¼	"	"	36.57	"
"	SW¼ SW¼	"	"	37.36	"
33	NW¼ NW¼	"	"	38.92	"
"	NE¼ NW¼	"	"	36.56	"
"	SE¼ NW¼	"	"	36.73	"
"	SW¼ NW¼	"	"	38.35	"
29	SW¼ NE¼	"	"	4.88	New Alfalfa
"	NW¼ SE¼	"	"	37.88	" "
"	SW¼ SE¼	"	"	17.27	" "
	Total			640.00	

STATE OF NEVADA
COUNTY OF HUMBOLDT } S.S.

I, J.R. CALDWELL BEING FIRST DULY SWORN DEPOSE AND SAY THAT THIS MAP HAS BEEN CORRECTLY DRAWN TO THE DESIGNATED SCALE FROM FIELD NOTES OF A SURVEY MADE BY ME (OR UNDER MY SUPERVISION AND DIRECTION) on the 6th day of July 1971; THAT IT TRUELY AND CORRECTLY REPRESENTS THE PROPOSED LOCATION AND EXTENT OF THE WORKS USED TO DIVERT WATER FROM Underground IN Humboldt COUNTY BY H. A. Drees FOR _____ PURPOSES UNDER APPLICATION NO. 22310, 23051 & 25570 THAT THE POINT OF DIVERSION THE LOCATION AND DESCRIPTION OF ALL MEASURING DEVICES THE LOCATION AND EXTENT OF LANDS OWNED OR CONTROLLED BY THE APPLICANT UPON WHICH WATER APPLIED FOR UNDER APPLICATION NO. 22310, 23051 & 25570 IS USED TOGETHER WITH THE AREA AND KIND OF CULTURE IN EACH 40-ACRE SUBDIVISION AND THE LOCATION AND NAMES OF ALL OTHER WORKS OR STREAMS WHICH ARE CROSSED BY OR CONNECTED WITH SAID WORKS ARE FULLY AND CORRECTLY DESIGNATED THEREON

J.R. Caldwell
STATE WATER RIGHT SURVEYOR

J. R. CALDWELL

SUBSCRIBED AND SWORN TO BEFORE ME THIS 30th DAY OF August 1971

James A. Callahan

JAMES A. CALLAHAN
Notary Public — State of Nevada
Humboldt County
My Commission Expires Feb. 23, 1975

SCALE 1" = 600'

600 0 600 1200 1800 2400

22310 CERTIFICATE No. 7870 ISSUED 8-11-72
23051 CERTIFICATE No. 7871 ISSUED 8-11-72
23778 CERTIFICATE No. 7872 ISSUED 8-11-72
25570 CERTIFICATE No. 7966 ISSUED 1-3-73

FILED
NOV 9 1971
STATE ENGINEER'S OFFICE

MAP TO ACCOMPANY PROOF OF BENEFICIAL USE

UNDER APPLICATION NUMBER 22310, 23051 & 25570
BY H. A. Drees
FROM Underground
IN Humboldt County, Nevada

84228 84227 84226 84225 84224 25570 23778 23051 22310