AREAS FOR BENEFICIAL USE (FIELD NOTES)

			Acres Well #22314	Acres Well #25339
NW¼ NW¼	Sec. 31	T.12N., R.20E.	37.8	0
SW¼ NW¼	"	" "	40.0	0
NE¼ NE¼	Sec. 36	T.12N., R.19E.	32.0	0
SE¼ NE¼	"	" "	11.8	0
NW¼ NE¼	"	" "	2.6	0
SW¼ SW¼	Sec. 30	T.12N., R.20E.	38.2	38.2
NW¼ SW¼	"	" "	40.0	40.0
SW¼ NW¼	"	" "	40.0	40.0
SE¼ SE¼	Sec. 25	T.12N., R.19E.	38.2	38.2
NE¼ SE¼	"	" "	40.0	40.0
SW¼ SE¼	"	" "	36.0	36.0
NW¼ SE¼	"	" "	35.1	35.1
SE¼ SW¼	"	" "	17.6	17.6
NE¼ SW¼	"	" "	20.6	20.6
		Total	429.9	Total 305.7

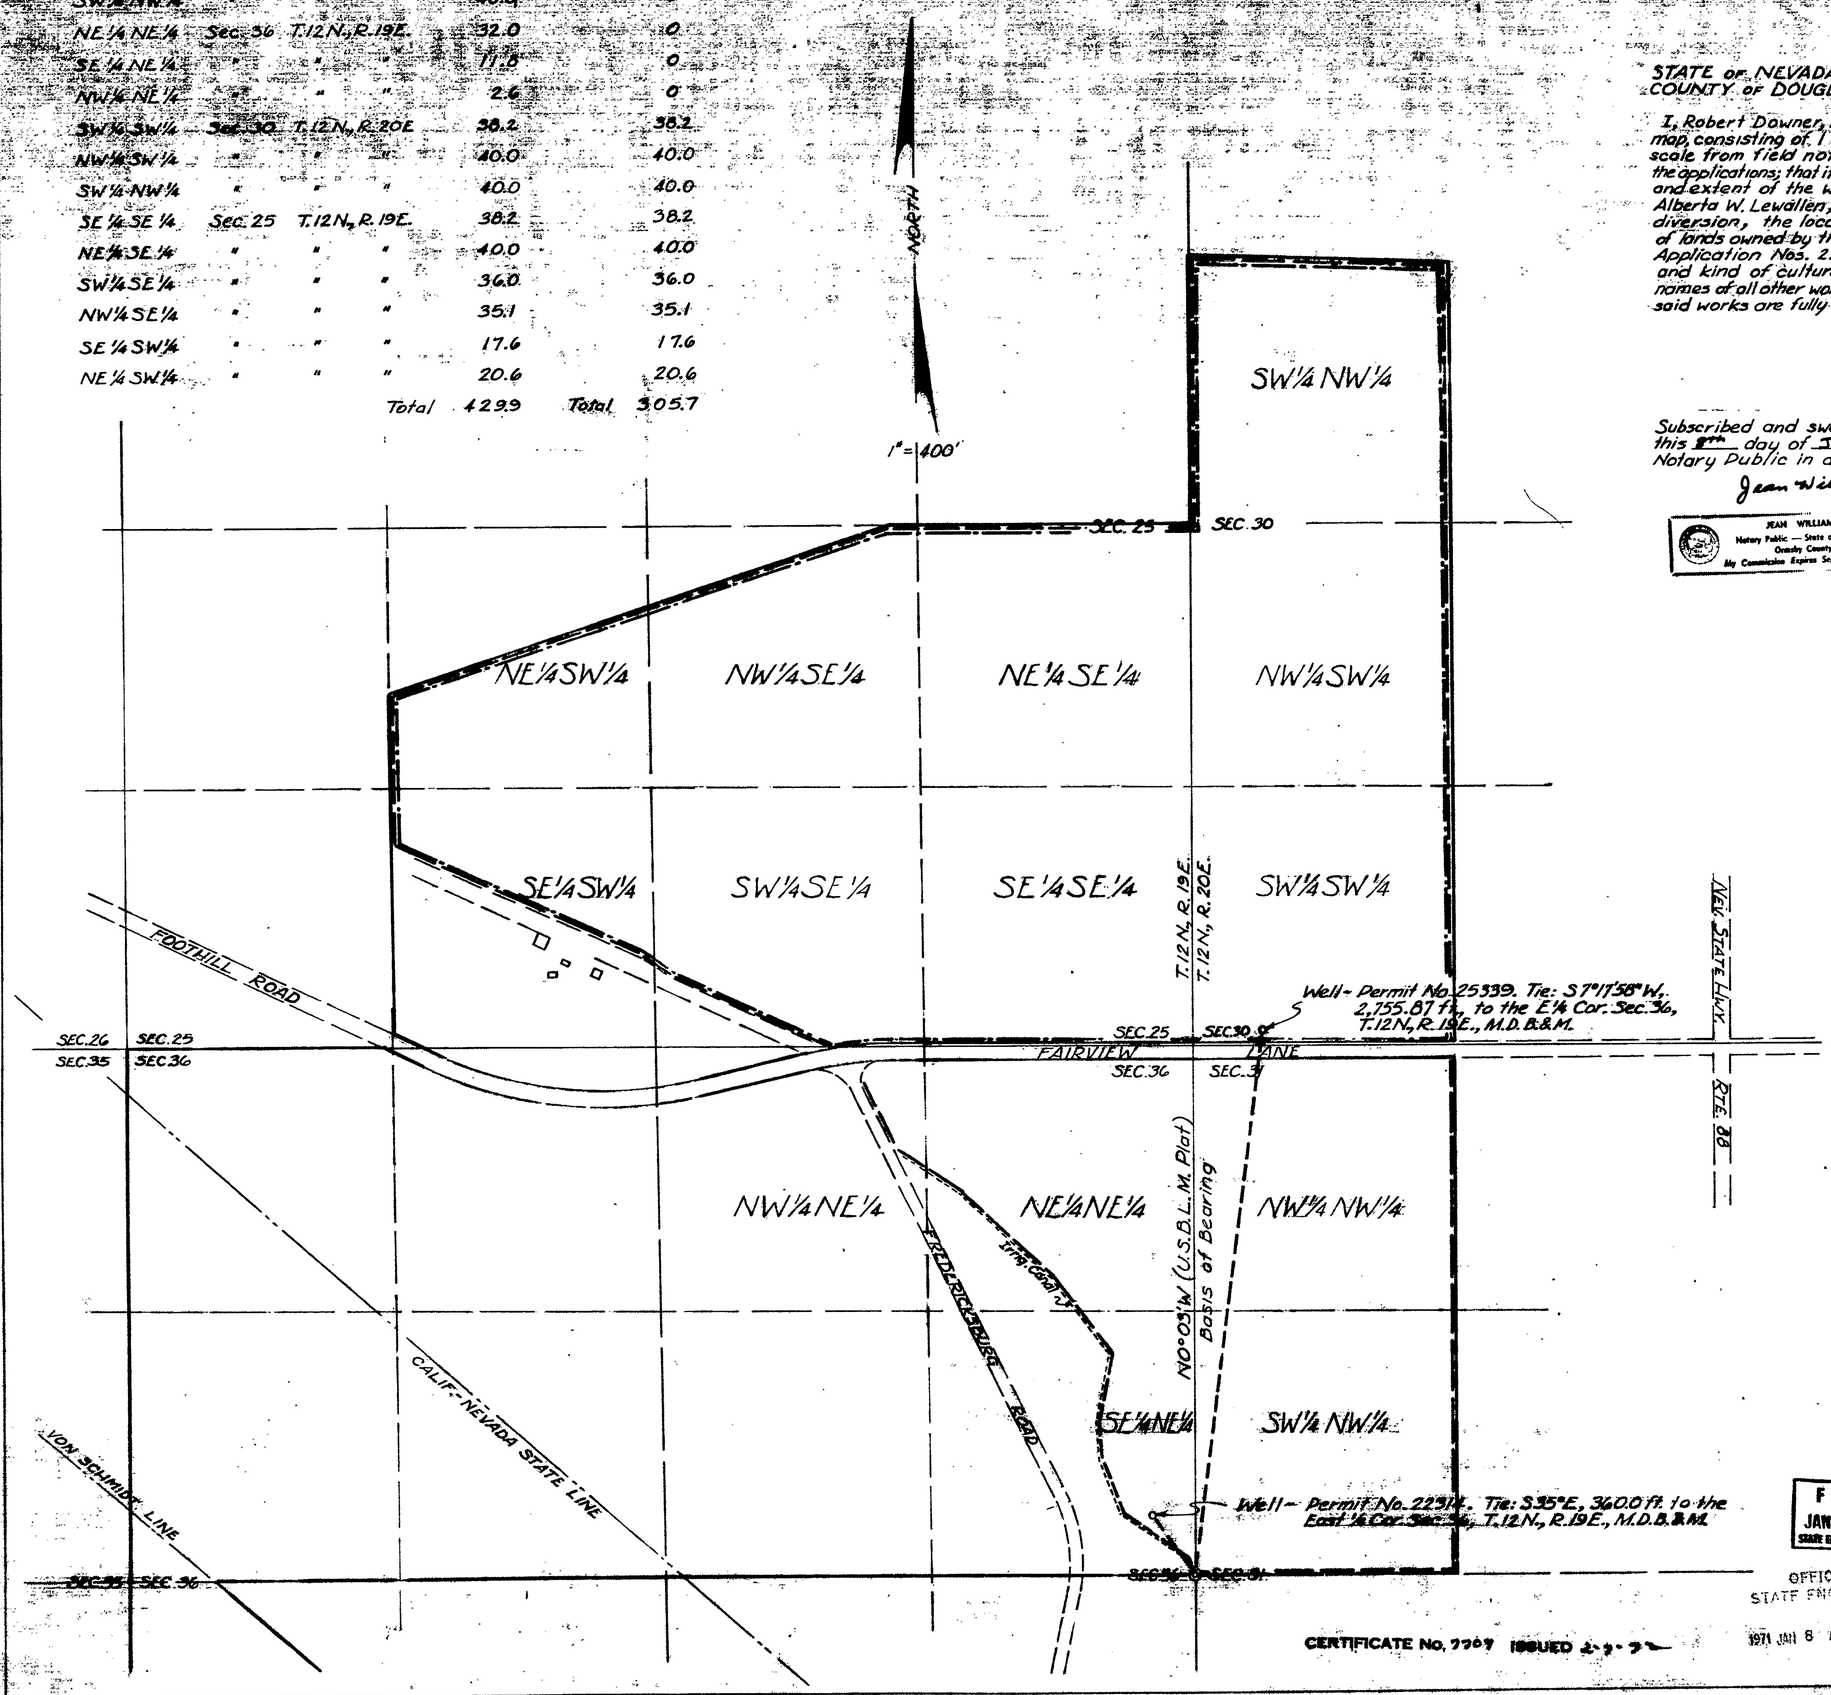

STATE OF NEVADA
COUNTY OF DOUGLAS

I, Robert Downer, being first duly sworn, depose and say that this map, consisting of 1 sheet, has been correctly drawn to the designated scale from field notes of surveys made by me on the dates shown on the applications; that it truly and correctly represents the actual location and extent of the works used to divert water from two wells by Alberta W. Lewallen, for irrigation purposes; that the points of diversion, the locations, sizes of diverting channels, location and extent of lands owned by the applicant, upon which water applied for under Application Nos. 22314 and 25339 is used, together with the area and kind of culture in each 40 acre subdivision and the locations and names of all other works or streams which are crossed by or connected with said works are fully and correctly designated thereon.

Robert L. Downer
State Water Rights Surveyor #314

Subscribed and sworn to before me
this 8th day of January 1971.
Notary Public in and for Carson City, Nevada.
Jean Williams

JEAN WILLIAMS
Notary Public — State of Nevada
Ormsby County
My Commission Expires Sept. 24, 1973

FILED
JAN 8 1971
STATE ENGINEER'S OFFICE

OFFICE
STATE ENGINEER
1971 JAN 8 AM 11 46

CERTIFICATE No. 7707 ISSUED

0 500 1000
FEET

MAP
TO ACCOMPANY PROOF OF BENEFICIAL USE FOR IRRIGATION PURPOSES UNDER APPLICATION NOS. 22314 AND 25339
BY ALBERTA W. LEWALLEN
IN CARSON VALLEY, DOUGLAS CO., NEVADA

DOWNER ENGINEERING DEC. 19

22314