Section	Sub-division	Town-ship	Range	Cultivated acreage	Description of culture	Date of first culture
28	SW1/4 SE1/4	26 N.	64 E.	12.41 Acs.	Alfalfa (previously)	
28	SW1/4 SE1/4	26 N.	64 E.	0.37 Acs.	Pasture	
28	SW1/4 SE1/4	26 N.	64 E.	20.10 Acs.	Pasture & brush	
28	SE1/4 SE1/4	26 N.	64 E.	26.90 Acs.	Pasture & brush	
33	NW1/4 NE1/4	26 N.	64 E.	18.59 Acs.	Pasture & brush	
33	NW1/4 NE1/4	26 N.	64 E.	19.18 Acs.	Pasture	
33	NE1/4 NE1/4	26 N.	64 E.	9.88 Acs.	Pasture	
33	NE1/4 NE1/4	26 N.	64 E.	30.12 Acs.	Pasture & brush	
		Total Acreage		137.55 Acs.		

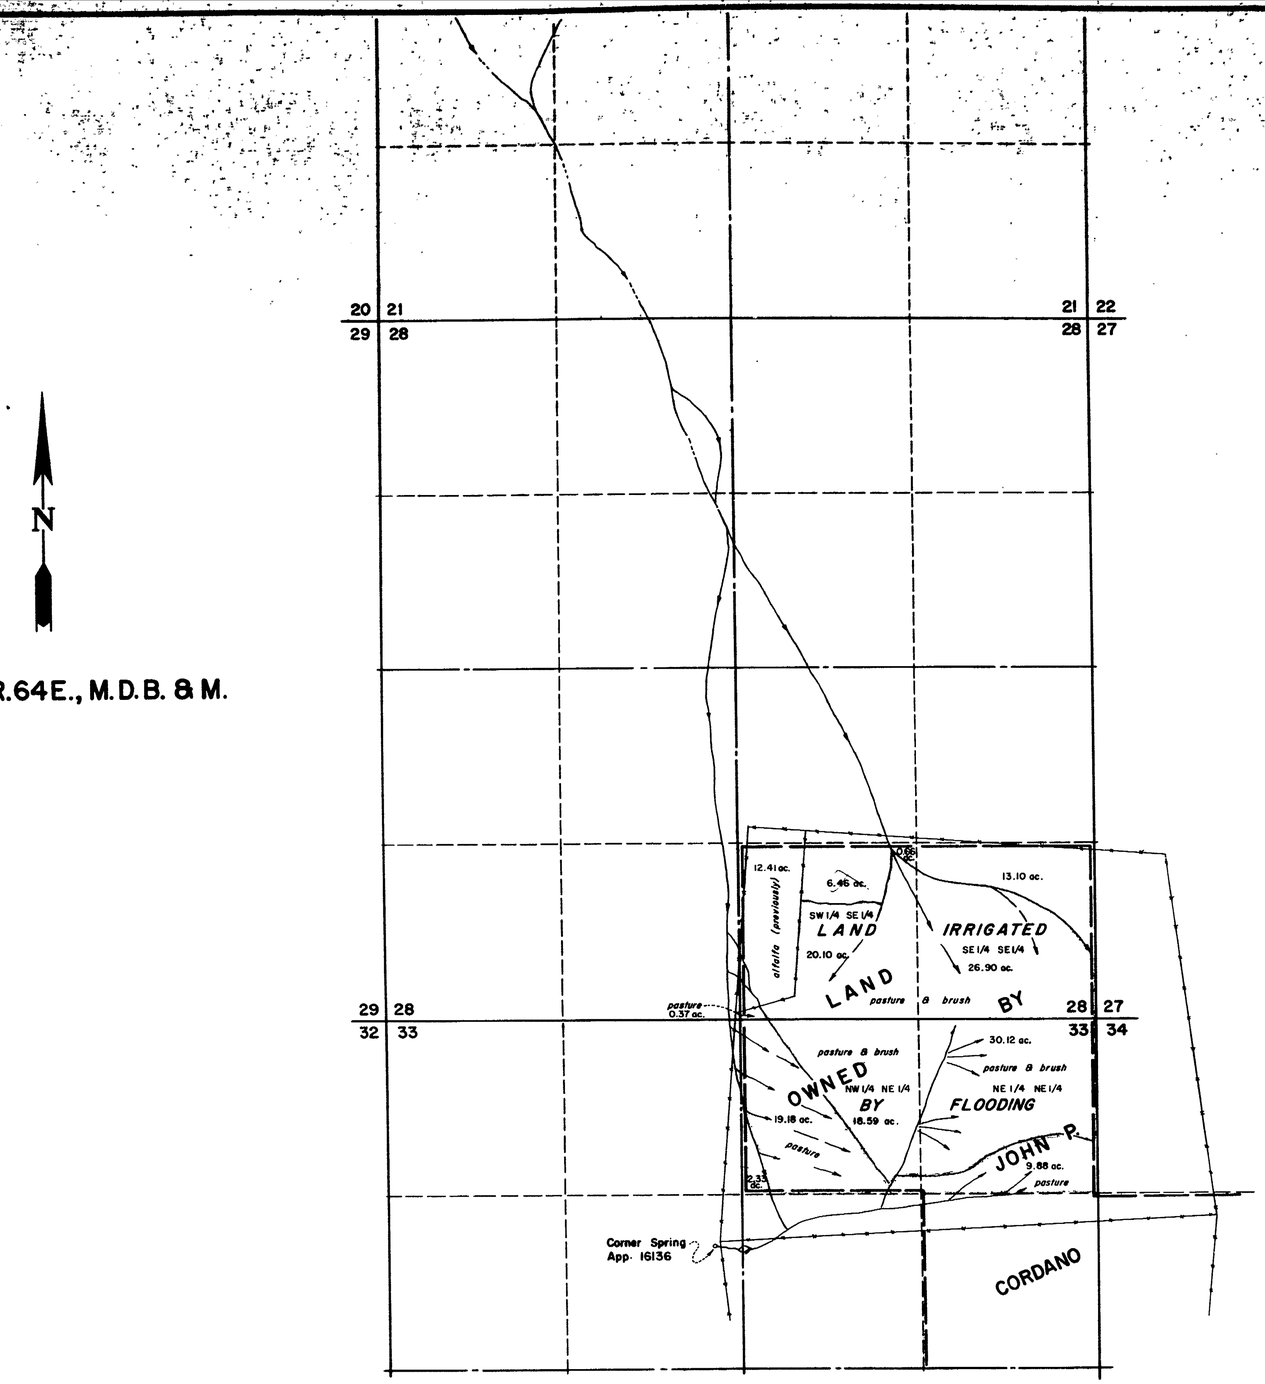

T. 26 N., R. 64 E., M.D.B. & M.

STATE OF NEVADA }
County of White Pine } ss.

I, Wallace T. Boundy, being first duly sworn, depose and say that this map, consisting of 2 sheets, has been correctly drawn to the designated scale from field notes of a survey, made under my supervision and direction, between the 16 th and 19 th days of August, 1969; that it truly and correctly represents the location and extent of the works used to divert water from Cordano Mountain Spring No. 1, in White Pine County, by John P. Cordano for irrigation and domestic purposes under Application No. 22350. That the point of diversion, the location, size of the diverting channel, location and description of all measuring devices, the location and extent of lands owned or controlled by the applicant upon which water applied for under Application No. 22350 is used, together with the area and kind of culture in each 40 - acre sub-division, and the location and names of all other works or streams which are crossed by or connected with said works are fully and correctly designated thereon.

Wallace T. Boundy
State Water Right Surveyor

Subscribed and sworn to before me this 30th day of Sept., 1969.

Jeanie Boundy
Notary Public in and for White Pine County, Nevada.
My commission expires Sept 8th, 1973

0 600 1200 1800 2400
Scale ~ 1" = 600'

Sheet 1 of 2 Sheets

Basis of Bearings = Direct Solar Observation

OFFICE
STATE ENGINEER
1969 OCT 1 AM 11 09
CERTIFICATE No. 7263 ISSUED 1-12-70

FILED
Oct 1 1969
STATE ENGINEER'S OFFICE

MAP TO ACCOMPANY
PROOF OF BENEFICIAL USE UNDER
APPLICATION No. 22350
FOR IRRIGATION & DOMESTIC
BY JOHN P. CORDANO
FROM CORDANO MOUNTAIN SPRING No. 1
PREPARED BY BOUNDY & FRASER, INC. - ELY, NEVADA

22350

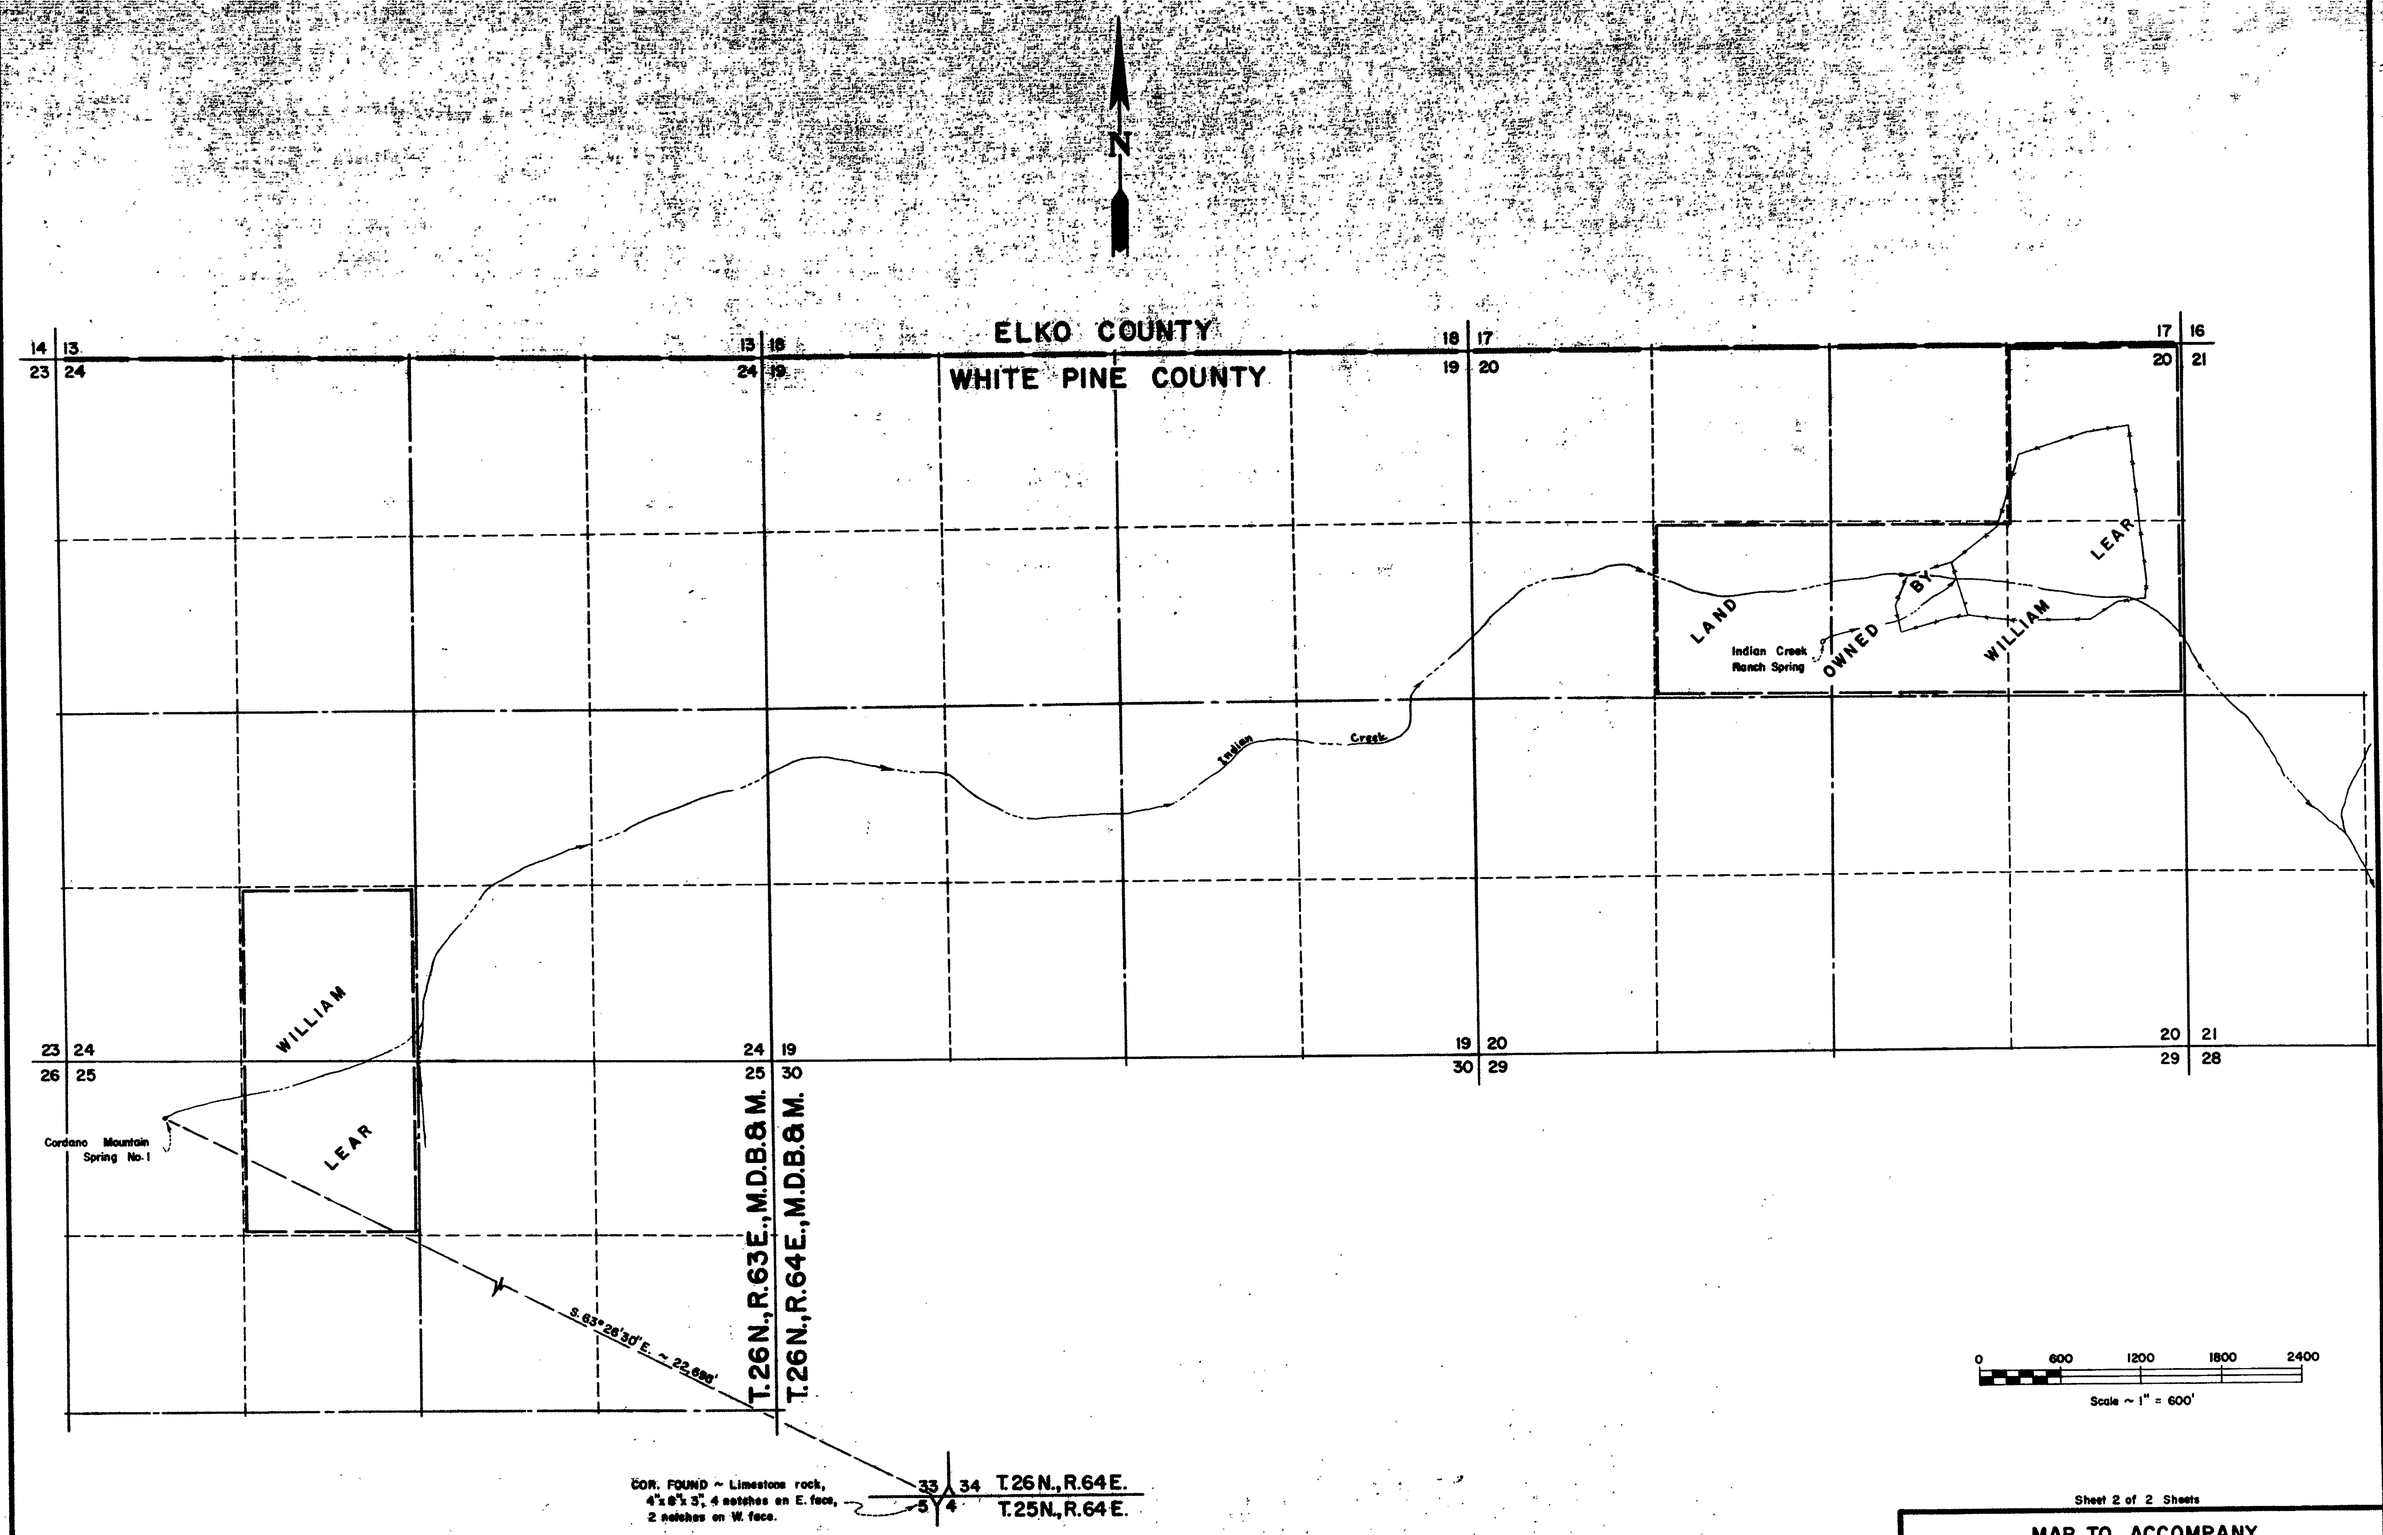

Basis of Bearings = Direct Solar Observation

OFFICE
STATE ENGINEER
1969 OCT 1 AM 11 09

FILED
Oct. 1, 1969
STATE ENGINEER'S OFFICE

Sheet 2 of 2 Sheets

MAP TO ACCOMPANY
PROOF OF BENEFICIAL USE UNDER
APPLICATION No. 22350
FOR IRRIGATION & DOMESTIC
BY JOHN P. CORDANO
FROM CORDANO MOUNTAIN SPRING No. 1
PREPARED BY BOUNDY & FRASER, INC. - ELY, NEVADA

22350