STATE OF NEVADA }
COUNTY OF CLARK } ss.

I, Jack K. Lenvitt, being first duly sworn, depose and say that this map, consisting of one sheet, has been correctly drawn to the designated scale, from field notes of a survey, made under my supervision and direction on the 22nd day of July, 1968; that it truly and correctly represents the location and extent of the works used to divert water from an underground source - Pahrump Valley Basin in Nye County, Nevada by R C Wilcox for irrigation purposes under Application and Permit No. 22366; that the point of diversion, the location and size of all diverting channels, the location and description of all measuring devices, the extent of lands, owned or controlled by the applicant, upon which water appropriated under Application and Permit No 22366 is used, together with the area and kind of culture in each 40 acre subdivision and the names and locations of all other works or streams which are crossed by or connected with said works are fully and correctly designated hereon.

Jack K Lenvitt
Jack K Lenvitt
State Water Right Surveyor

Subscribed and sworn to before me this 24 day of July, 1968

Kay S. Holler
Notary Public in and for said County and State
My commission expires June 10, 1970

KAY S. HOLLER
Notary Public in and for the State of Nevada
Clark County
My Commission Expires June 10, 1970

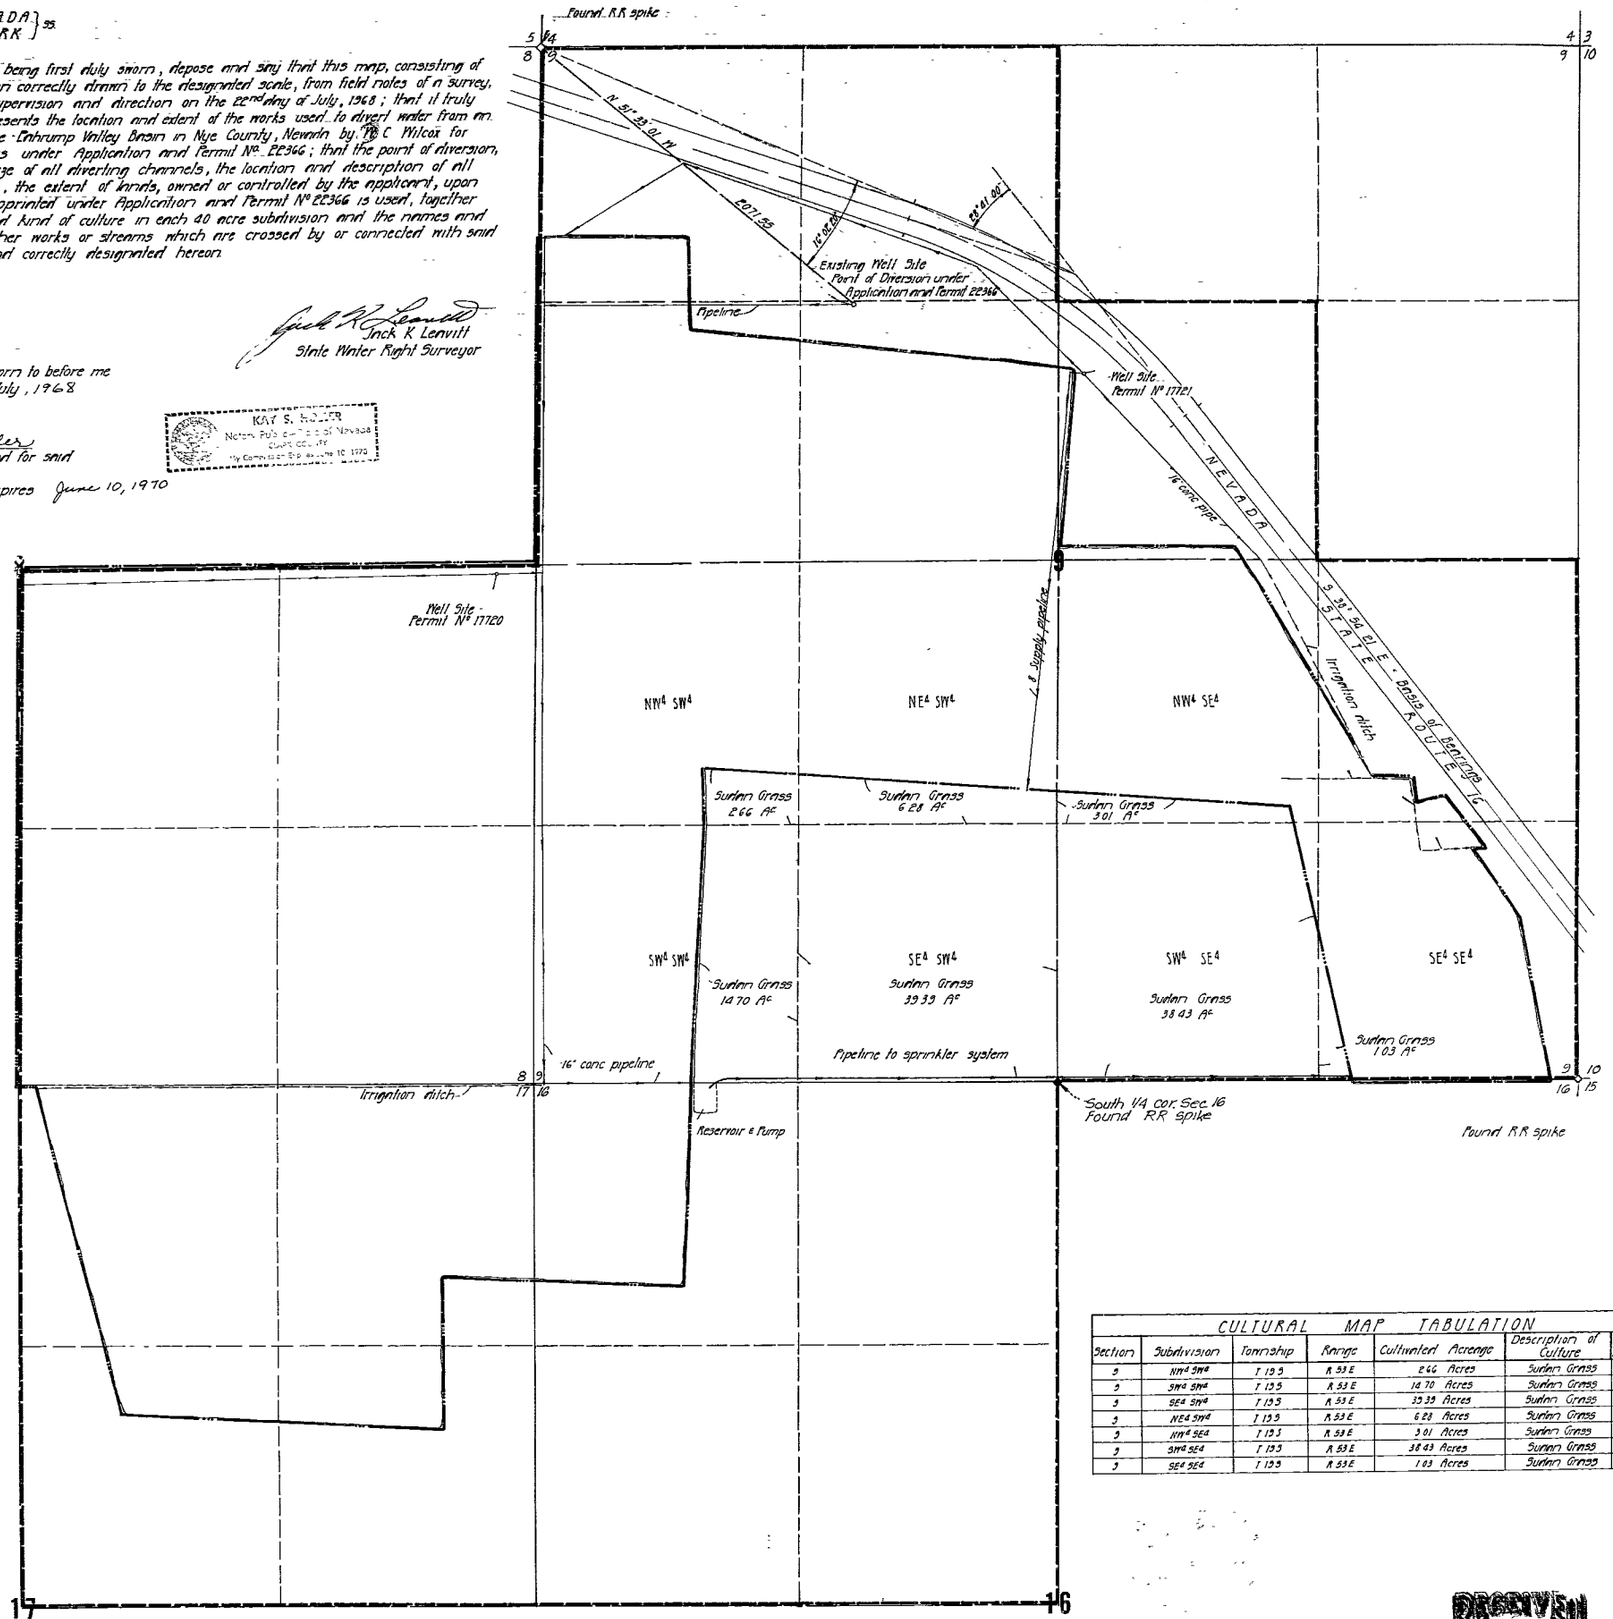

LEGEND

Indicates pipeline

Indicates dirt ditch

Defines limits of the PLACE OF USE under Application and Permit No 22366

Defines the area on which PROOF OF BENEFICIAL USE has previously been filed

Defines area of beneficial use of water being proved by this filing Shaded red

CULTURAL MAP TABULATION						
Section	Subdivision	Township	Range	Cultivated Acreage	Description of Culture	Date of First Culture
3	NW¼ SW¼	T 19 S	R 53 E	2.66 Acres	Sudan Grass	
3	SW¼ SW¼	T 19 S	R 53 E	14.70 Acres	Sudan Grass	
3	SE¼ SW¼	T 19 S	R 53 E	33.33 Acres	Sudan Grass	
3	NE¼ SW¼	T 19 S	R 53 E	6.28 Acres	Sudan Grass	
3	NW¼ SE¼	T 19 S	R 53 E	3.01 Acres	Sudan Grass	
3	SW¼ SE¼	T 19 S	R 53 E	38.43 Acres	Sudan Grass	
3	SE¼ SE¼	T 19 S	R 53 E	1.03 Acres	Sudan Grass	

400 300 200 100 0 500 1000 1500

Scale 1" = 400'

TOWNSHIP 19 SOUTH, RANGE 53 EAST, MDM
NYE COUNTY NEVADA

RECEIVED
JUL 24 1968
DIV. OF WATER RESOURCES
DESIGN CHECK

MAP
TO ACCOMPANY PROOF OF BENEFICIAL USE OF WATER APPROPRIATED UNDER APPLICATION AND PERMIT No 22366

BY R C Wilcox
FOR Irrigation purposes
FROM An underground source - Pahrump Valley Basin in Nye County, Nevada

9-30-R

CERTIFICATE No. 6779 ISSUED

FILED
JUL 28 1968
STATE ENGINEER'S OFFICE

22366