# T.21N., R.64E., M.D.MER.

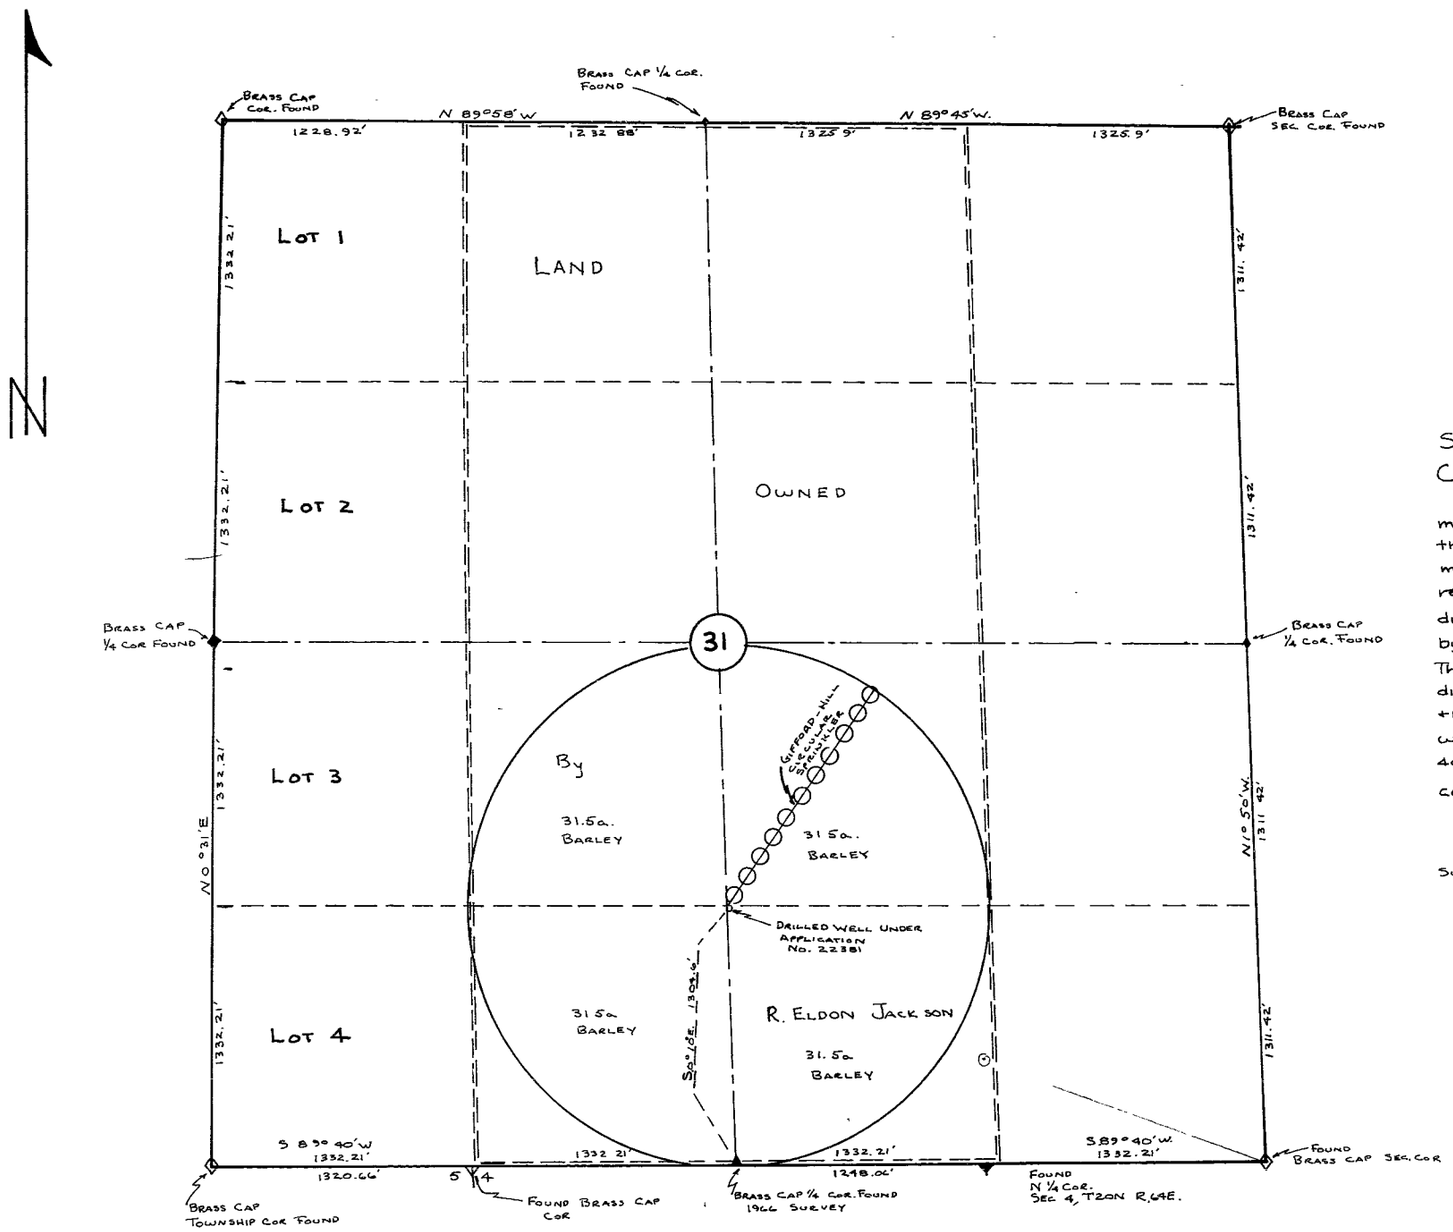


## Cultural Map Tabulation

| Section | Sub-Division | Town-ship | Range | Cultivated Acreage | Description of Culture | Date of First Culture |
|---|---|---|---|---|---|---|
| 31 | NE¼SW¼ | 21N. | 64E. | 31.5 | Barley | |
| 31 | NW¼SE¼ | 21N. | 64E. | 31.5 | Barley | |
| 31 | SE¼SW¼ | 21N | 64E | 31.5 | Barley | |
| 31 | SW¼SE¼ | 21N | 64E | 31.5 | Barley | |

State of Nevada
County of White Pine } ss

I, Arnold C. Wood, being first duly sworn, depose + say that this map, consisting of one sheet, has been correctly drawn to the designated scale from field notes of a survey made by me on the first day of July 1972, that it truly + correctly ~~represents the location~~ + extent of the works used to divert water from underground sources, in White Pine Co, by R. Eldon Jackson for irrigation + Domestic purposes That the points of diversion, the location + size of the diverting channel, all reservoirs or basins, the locations + names of all other works which will cross or connect with the works, + the boundary of all Lands, showing by 40 acre subdivisions the areas irrigated, are fully + correctly designated thereon

Arnold C. Wood
State Water Right Surveyor

Subscribed + sworn to befor me this 3rd Day of July, 1972

Wayne R. Prince
Notary Public in + For White Pine Co. Nev.

WAYNE R. PRINCE
Notary Public State of Nevada
White Pine County
My Commission Expires May 21, 1973

Basis For Bearings is Township Plat Call

0 400' 800' 1200' 1600' 2000'

**Map To Accompany Proof Of Benificial Use**
Under: Application No. 22381
By: R. Eldon Jackson
From: Underground Sources
For: Irrigation + Domestic
Surveyed + Mapped By A.C. Wood
Scale: 1" = 400'

27084 CERTIFICATE 8253 ISSUED 3-8-74

1972 JUL 5 AM 10 02

FILED
JUL 5 1972
STATE ENGINEER'S OFFICE

27084 22381 File Under