Section	Subdivision	Township	Range	Cultivated Acreage	Description of Culture	Date of first Culture
1	SW1/4 SW1/4	12 N.	60 E	3.884 Acs	Alfalfa	
1	SE1/4 SW1/4	12 N.	60 E	30.246 Acs	Alfalfa	
1	NW1/4 SE1/4	12 N.	60 E	18.925 Acs	Alfalfa	
1	NE1/4 SE1/4	12 N	60 E	4.049 Acs	Alfalfa	
1	~~SW1/4~~ NE1/4	12 N	60 E	7.438 Acs	Alfalfa	
	SE1/4					
		Total Acreage		64.542 Acs.		

See letter of 10/31/66

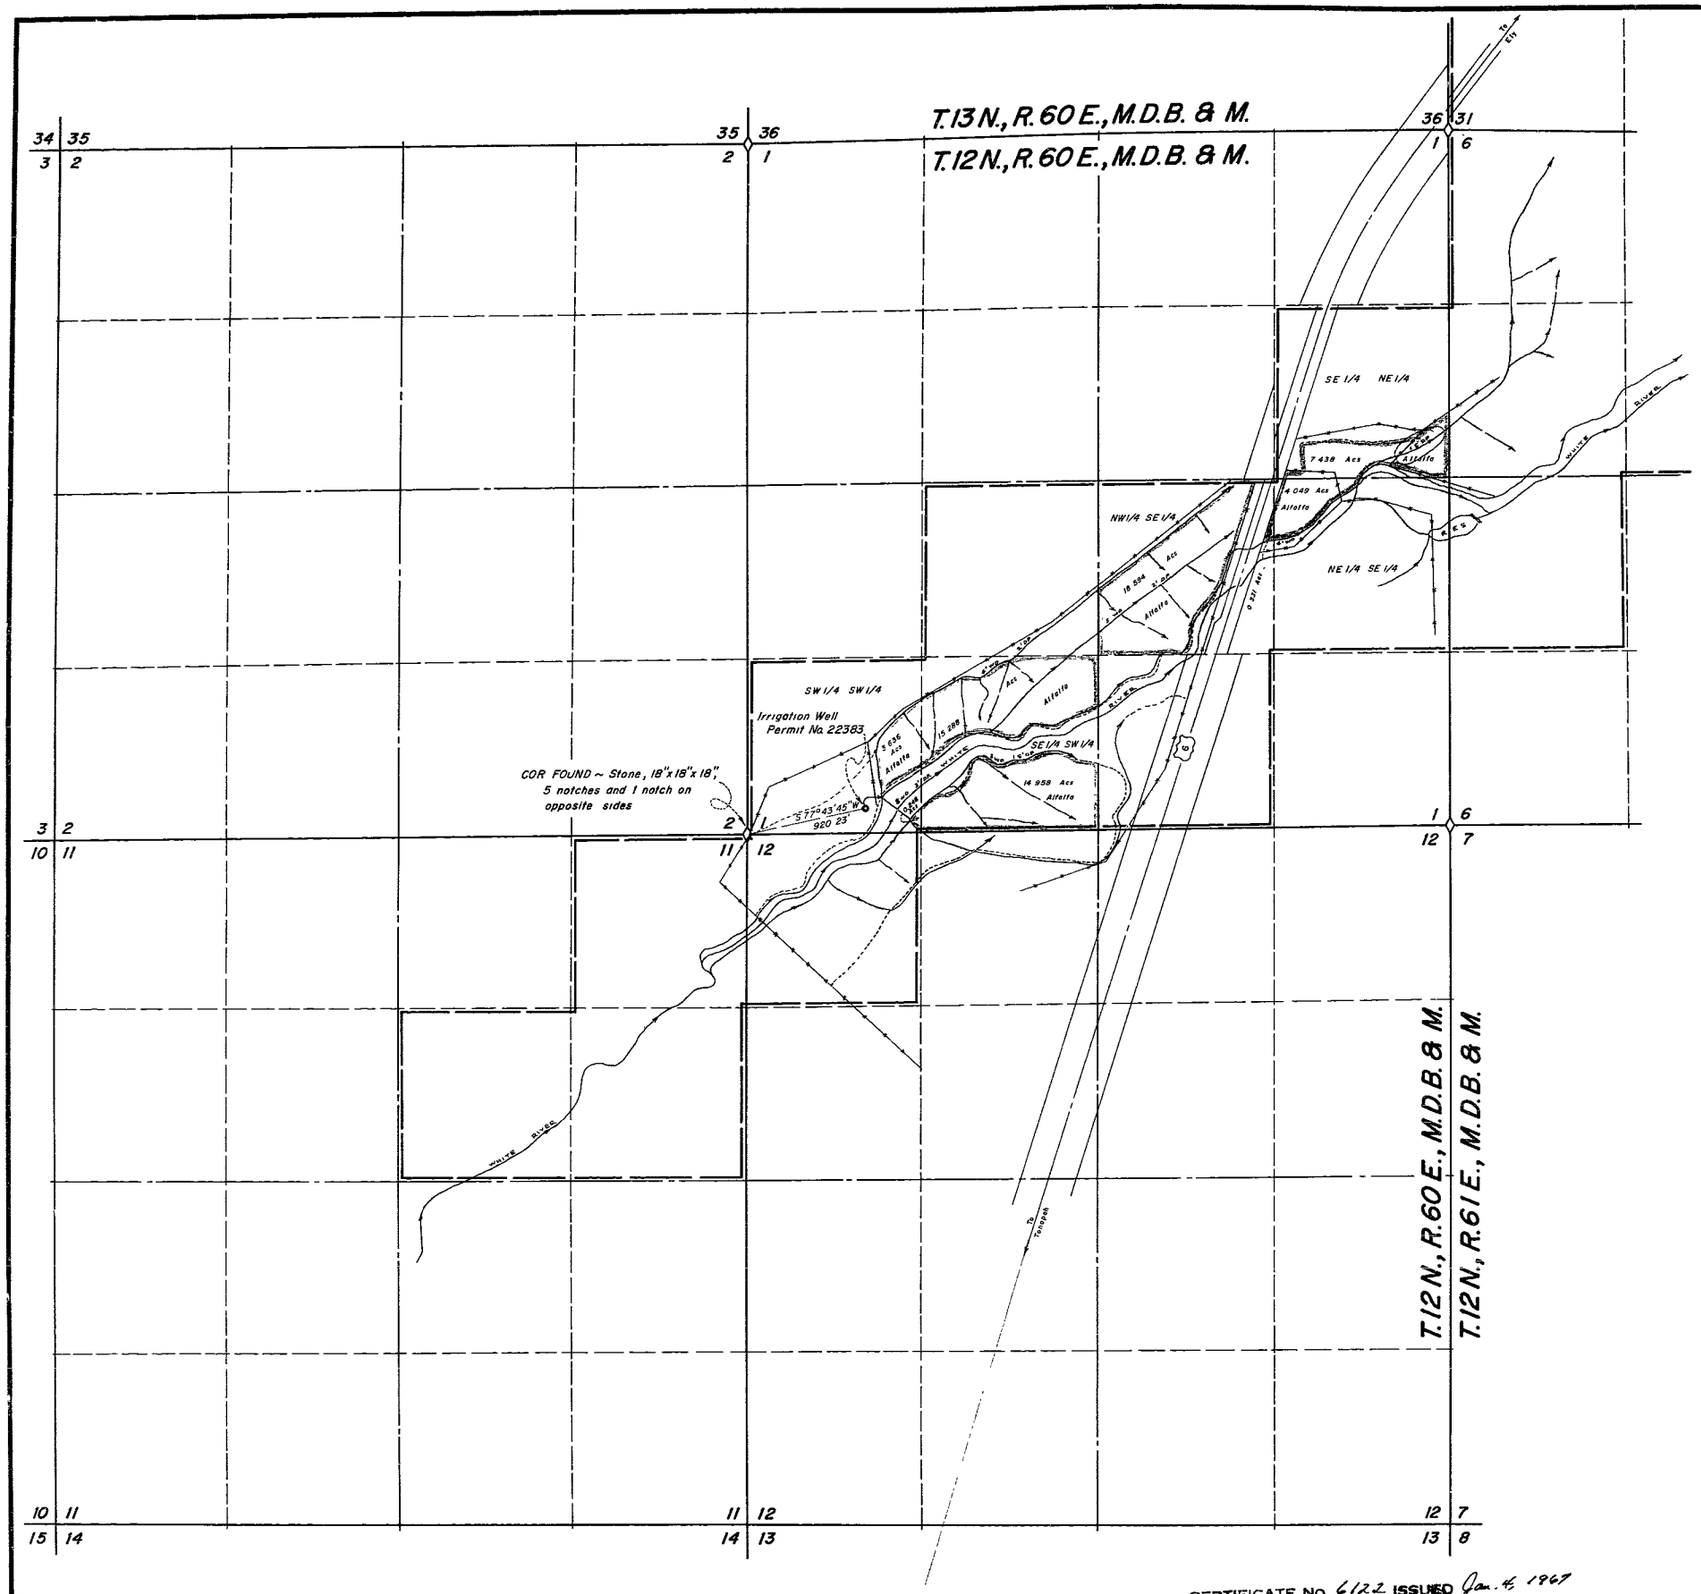

STATE OF NEVADA }
County of White Pine } ss

I, Robert W Millard, being first duly sworn, depose and say that this map consisting of 1 sheet, has been correctly drawn to the designated scale from field notes of a survey made under my supervision and direction between the 26 th and 28 th days of July, 1966, that it truly and correctly represents the location and extent of the works used to divert water from underground sources in White Pine County by Jesse Gardner for irrigation and domestic purposes under Application No 22383, that the point of diversion, the location and sizes of the diverting channels, location and description of all measuring devices, the location and extent of lands owned or controlled by the applicant upon which water applied for under Application No 22383 is used, together with the area and kind of culture in each 40 - Acre subdivision, and the location and names of all other works or streams which are crossed by or connected with said works are fully and correctly designated thereon

State Water Right Surveyor

Subscribed and sworn to before me this 11th day of August, 1966

Notary Public in and for White Pine County, Nevada
My commission expires Oct 10, 1966

E R MILLER JR
Notary Public — State of Nevada
White Pine County
My Commission Expires Oct 10, 1968

N

0 600 1200 1800 2400
Scale ~ 1" = 600'

CERTIFICATE No. 6122 ISSUED Jan. 4 1967

1966 AUG 18 AM 11 06

FILED
AUG 18 1988
STATE ENGINEER'S OFFICE

R W MILLARD AND ASSOC, INC		
DATE	DESCRIPTION	
FIELD	DESIGN	DR'G No.
DETAIL RAB	TRACING RAB	FILE No
CALC	CHECK	
COMP	APPROVED	

MAP TO ACCOMPANY PROOF OF BENEFICIAL USE UNDER PERMIT No. 22383

FOR IRRIGATION & DOMESTIC

BY JESSE GARDNER

FROM UNDERGROUND SOURCES

REGISTERED ENGINEERS R.W MILLARD AND ASSOC, INC LAND SURVEYORS
8-5-66 ELY ELKO RENO

22383