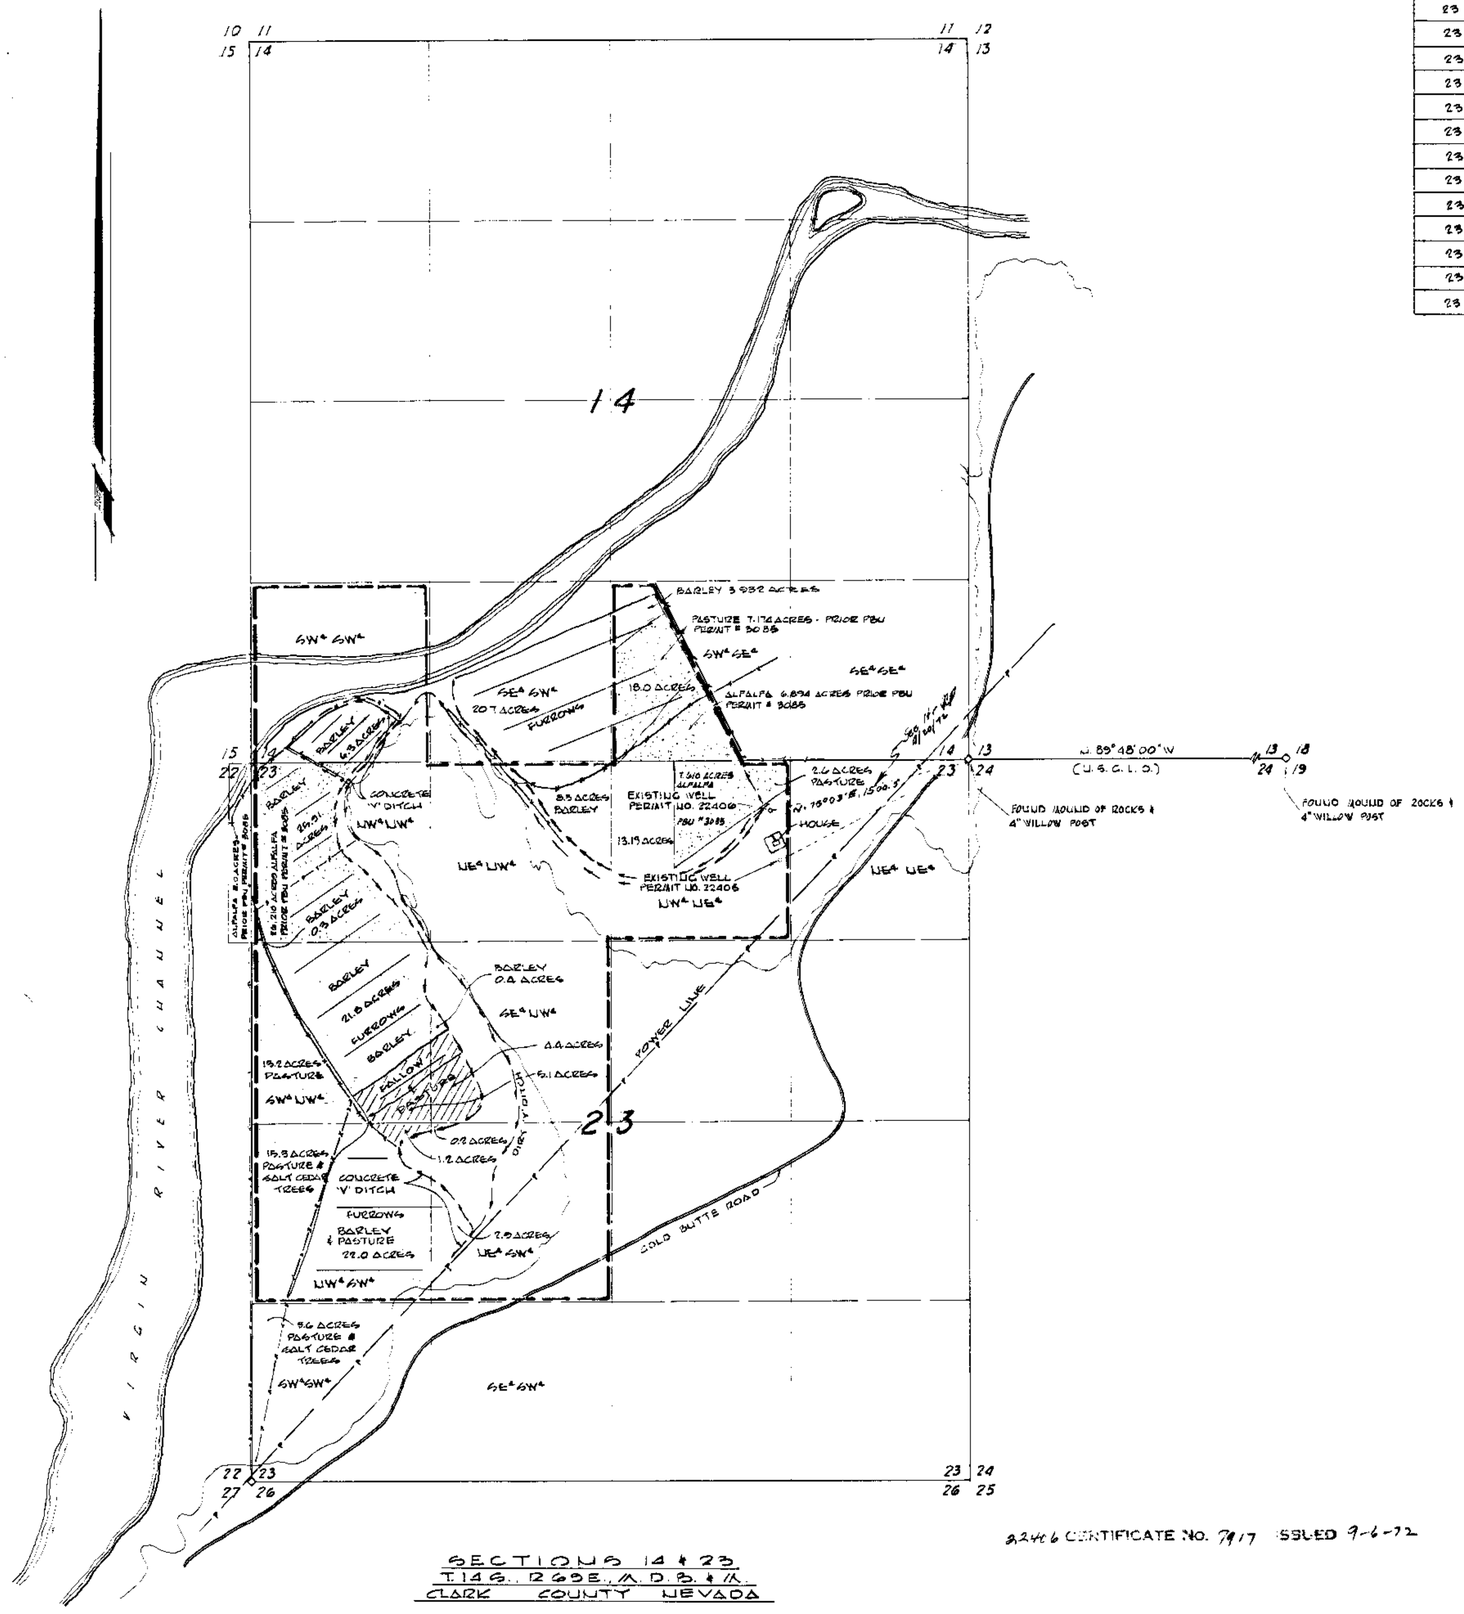

SECTIONS 14 & 23
T. 14 S., R. 69 E., M.D.B. & M.
CLARK COUNTY NEVADA

TABULATION OF CULTURE ON JUNE 7, 1971

SECTION	SUBDIVISION	TOWNSHIP	RANGE	CULTIVATED ACREAGE	DISCRIPTION OF CULTURE	DATE OF FIRST CULTURE	
14	SW¼ SE¼	14 S.	69 E.	18.0	BARLEY	UNKNOWN	PERMIT # 3085
14	SW¼ SE¼	14 S.	69 E.	3.932	BARLEY	"	
14	SW¼ SW¼	14 S.	69 E.	6.3	BARLEY	"	
23	UW¼ UW¼	14 S.	69 E.	29.91	BARLEY	"	PERMIT # 3085
23	UW¼ UW¼	14 S.	69 E.	0.3	PASTURE	"	PERMIT # 3085
23	UE¼ UW¼	14 S.	69 E.	8.3	BARLEY	"	
23	UW¼ UE¼	14 S.	69 E.	13.19	BARLEY	"	
23	UW¼ UE¼	14 S.	69 E.	10.21	PASTURE	"	PERMIT # 3085
23	SW¼ UW¼	14 S.	69 E.	21.8	BARLEY	"	
23	SW¼ UW¼	14 S.	69 E.	5.1	FALLOW	"	
23	SW¼ UW¼	14 S.	69 E.	19.2	PASTURE	"	
23	SE¼ UW¼	14 S.	69 E.	0.4	BARLEY	"	
23	SE¼ UW¼	14 S.	69 E.	4.4	FALLOW & PASTURE	"	
23	UE¼ SW¼	14 S.	69 E.	2.8	BARLEY	"	
23	UE¼ SW¼	14 S.	69 E.	0.2	FALLOW & PASTURE	"	
23	UW¼ SW¼	14 S.	69 E.	1.2	FALLOW	"	
23	UW¼ SW¼	14 S.	69 E.	22.0	BARLEY & PASTURE	"	
23	UW¼ SW¼	14 S.	69 E.	15.3	PASTURE	"	
23	SW¼ SW¼	14 S.	69 E.	3.6	PASTURE	"	

BASIS OF BEARINGS:

(N. 89°48'00" W.) NORTH LINE OF SECTION 24, T. 14 S., R 69 E., M.D.B. & M. AS SHOWN IN PLAT OF SURVEY, UNITED STATES DEPARTMENT OF THE INTERIOR, GENERAL LAND OFFICE.

STATE OF NEVADA
COUNTY OF CLARK } S. S

I RICHARD J. BAUGHMAN, BEING FIRST DULY SWORN, DEPOSE AND SAY THAT THIS MAP CONSISTING OF ONE SHEET WAS BEEN CORRECTLY DRAWN TO THE DESIGNATED SCALE FROM FIELD NOTES OF A SURVEY MADE BY ME (OR UNDER MY SUPERVISION AND DIRECTION) BETWEEN THE 7TH AND 14TH DAY OF JUNE 1971; THAT IT TRUELY AND CORRECTLY REPRESENTS THE LOCATION AND EXTENT OF THE WORKS USED TO DIVERT WATER FROM AN UNDERGROUND SOURCE, IN CLARK COUNTY NEVADA BY THE ARRIBA VERDE RANCH FOR IRRIGATION & DOMESTIC PURPOSES UNDER APPLICATION NUMBER 22406 THAT THE POINT OF DIVERSION, THE LOCATION, SIZE AND GRADES OF THE DIVERTING CHANNEL, LOCATION AND DESCRIPTION OF ALL MEASURING DEVICES, THE LOCATION AND EXTENT OF THE LANDS OWNED OR CONTROLLED BY THE APPLICANT UPON WHICH WATER APPLIED FOR UNDER APPLICATION NUMBER 22406 ARE USED, TOGETHER WITH THE AREA AND KIND OF CULTURE IN EACH 40-ACRE SUBDIVISION, AND THE LOCATION AND NAMES OF ALL OTHER WORKS OR STREAMS WHICH ARE CROSSED BY OR CONNECTED WITH SAID WORKS ARE FULLY AND CORRECTLY DESIGNATED THEREON

Richard J. Baughman
RICHARD J. BAUGHMAN
STATE WATER RIGHT SURVEYOR

REGISTERED PROFESSIONAL ENGINEER · STATE OF NEVADA
RICHARD J. BAUGHMAN
CIVIL
No. 2152

Revised 12-28-71 Revised & approved as well. R.J. Baughman

PERMIT NO. 22406
TOTAL AREA 118.222 ACRES PERMIT # 22406
PERMIT NO. 3085
TOTAL AREA 47.888 ACRES
GRAND TOTAL 166.110 ACRES ON DECEMBER 28, 1971 UNDER CULTIVATION.

SUBSCRIBED AND SWORN TO BEFORE THIS 15TH DAY OF JULIE 1971

J. D. Haught
NOTARY PUBLIC IN AND FOR SAID COUNTY & STATE

Notary Public State of Nevada
CLARK COUNTY
J. D. HAUGHT
My Commission Expires Apr. 5, 1974

600 500 400 300 200 100 0 600 1200 1800
SCALE 1" = 200'

22406 CERTIFICATE NO. 7917 ISSUED 9-6-72

FILED
STATE ENGINEER'S OFFICE

MAP TO ACCOMPANY
PROOF OF BENEFICIAL USE
UNDER APPLICATION NO.
22406

BY: ARRIBA VERDE RANCH
FOR: IRRIGATION & DOMESTIC PURPOSES
FROM: AN UNDERGROUND SOURCE: CLARK COUNTY NEVADA

(S)

BAUGHMAN · HAUGHT & TURNER
CIVIL ENGINEERS · MINING ENGINEERS · LAND SURVEYORS
2325 W. CHARLESTON BLVD. LAS VEGAS, NEVADA

86013 73293 22406