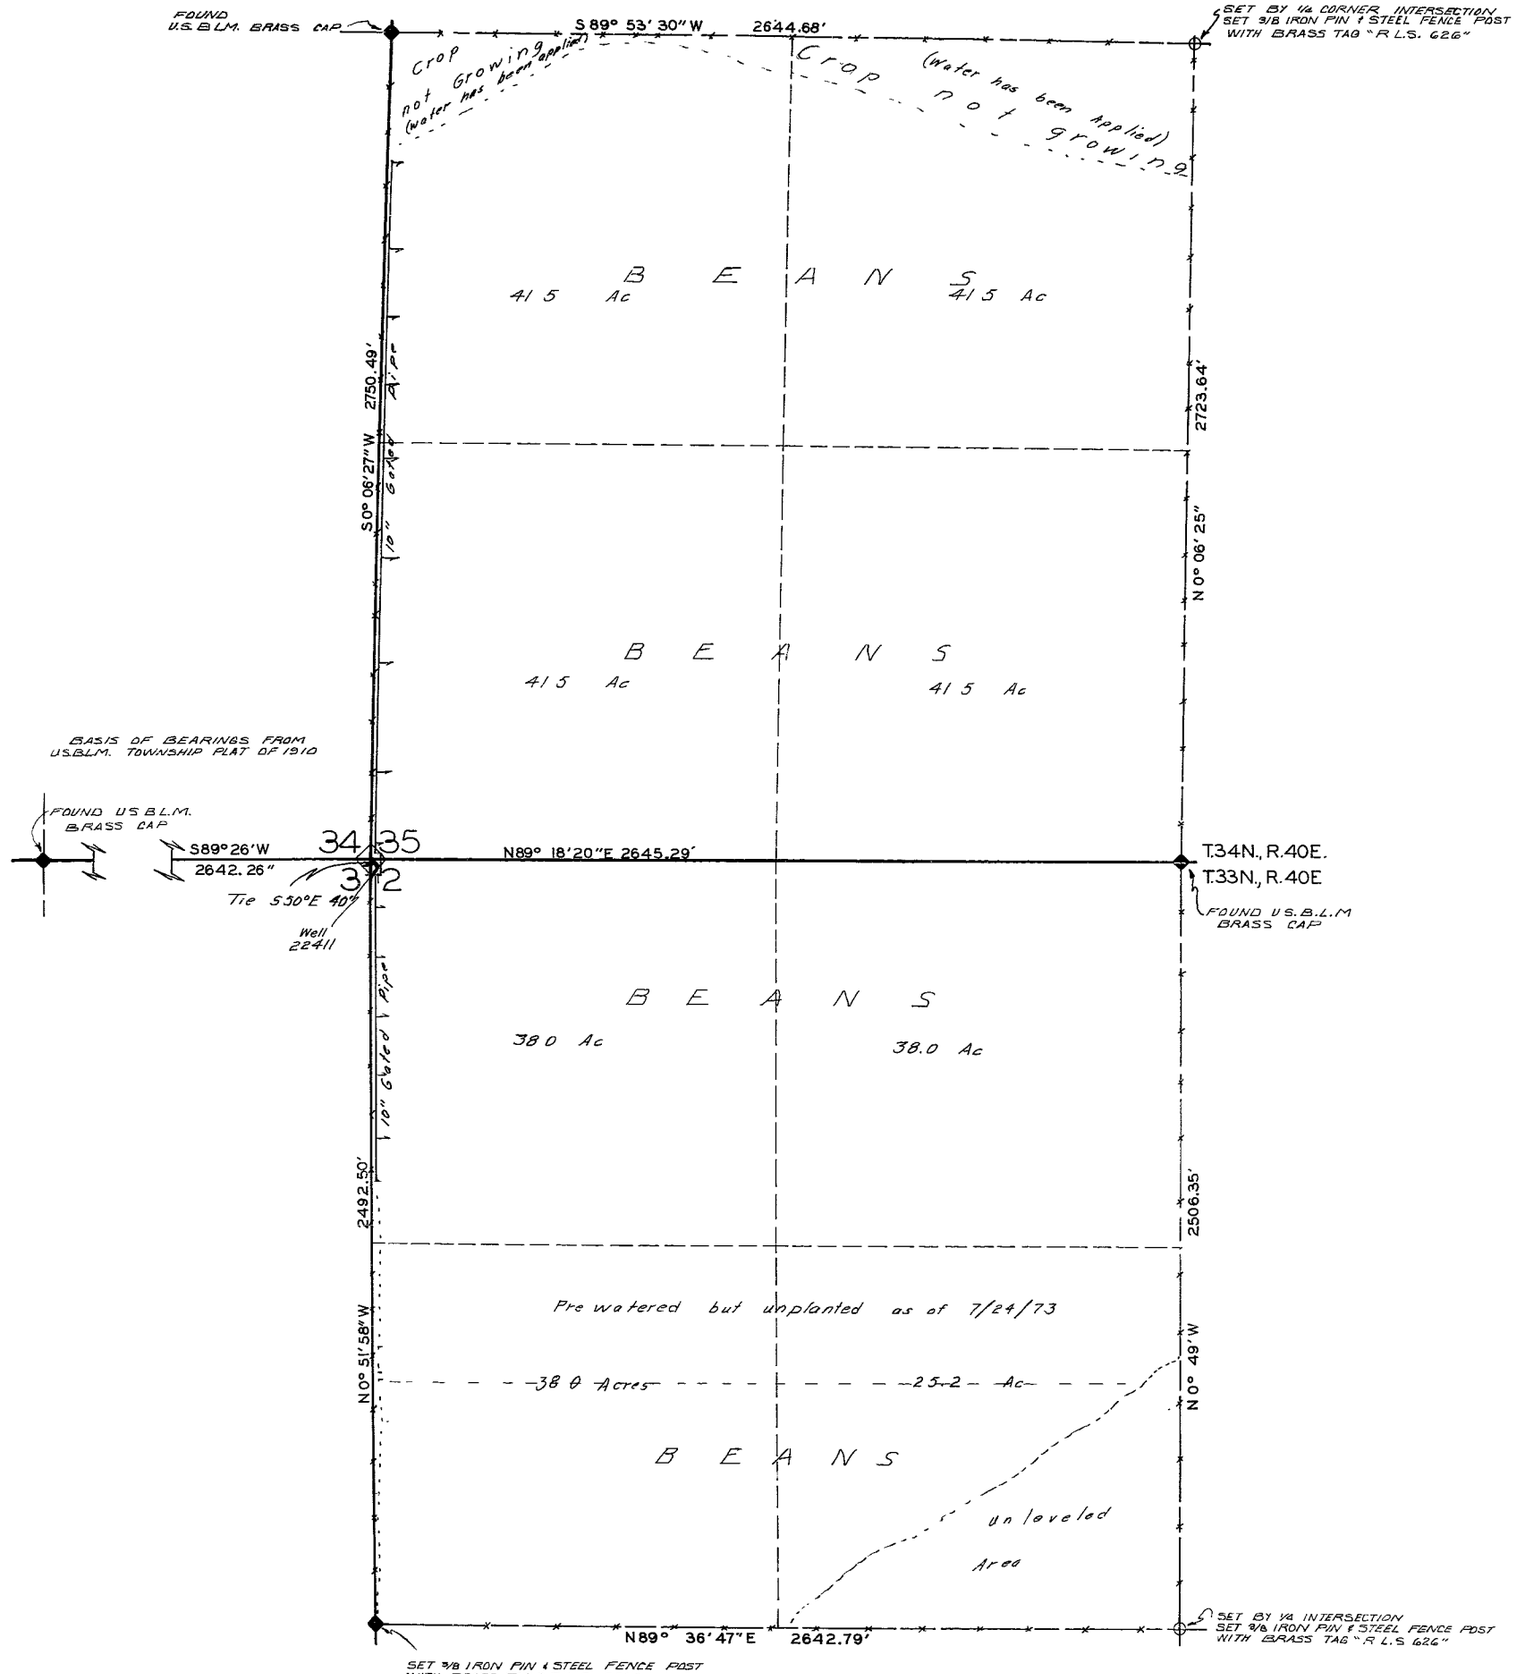

Section	Subdivision	Township	Range	Acres	Culture
35	NW 1/4 SW 1/4	34N	40E	41.5	BEANS
35	NE 1/4 SW 1/4	"	"	41.5	"
35	SW 1/4 SW 1/4	"	"	41.5	"
35	SE 1/4 SW 1/4	"	"	41.5	"
2	NW 1/4 NW 1/4	33N	"	38.0	"
2	NE 1/4 NW 1/4	"	"	38.0	"
2	SW 1/4 NW 1/4	"	"	38.0	"
2	SE 1/4 NW 1/4	"	"	25.2	"
	Total			305.2	

STATE OF NEVADA
COUNTY OF HUMBOLDT } S S

I, J R Caldwell, being first duly sworn, depose and say that this map, consisting of 1 sheets, has been correctly drawn to the designated scale from field notes of a survey made by me, (or under my supervision and direction) completed on the 24th day of July 1973, that it truly and correctly represents the location and extent of the works used to divert water from Underground in Humboldt County by Milo A. Jacobsen for Irrigation & Domestic purposes under Application No 22411 That the point of diversion, the location, size of the diverting channel, location and description of all measuring devices, location and extent of lands owned or controlled by the applicant upon which water applied for under Application No 22411 is used, together with the area and kind of culture in each 40-acre subdivision, and the location and names of all other works or streams which are crossed by or connected with said works are fully and correctly designated thereon

J R Caldwell
State Water Right Surveyor No 276

REGISTERED LAND SURVEYOR
J R CALDWELL
No 626
NEVADA

Subscribed and sworn to before me this 24th day of July, 1973

Scale 1" = 100'

MAP TO ACCOMPANY PROOF OF BENEFICIAL USE

APPLICATION NO 22411
BY MILO A. JACOBSEN
FROM UNDERGROUND
IN HUMBOLDT COUNTY, NEVADA

CERTIFICATE NO. 8191 ISSUED 12-5-73

FILED
JUL 26 1973
STATE ENGINEER'S OFFICE

22411