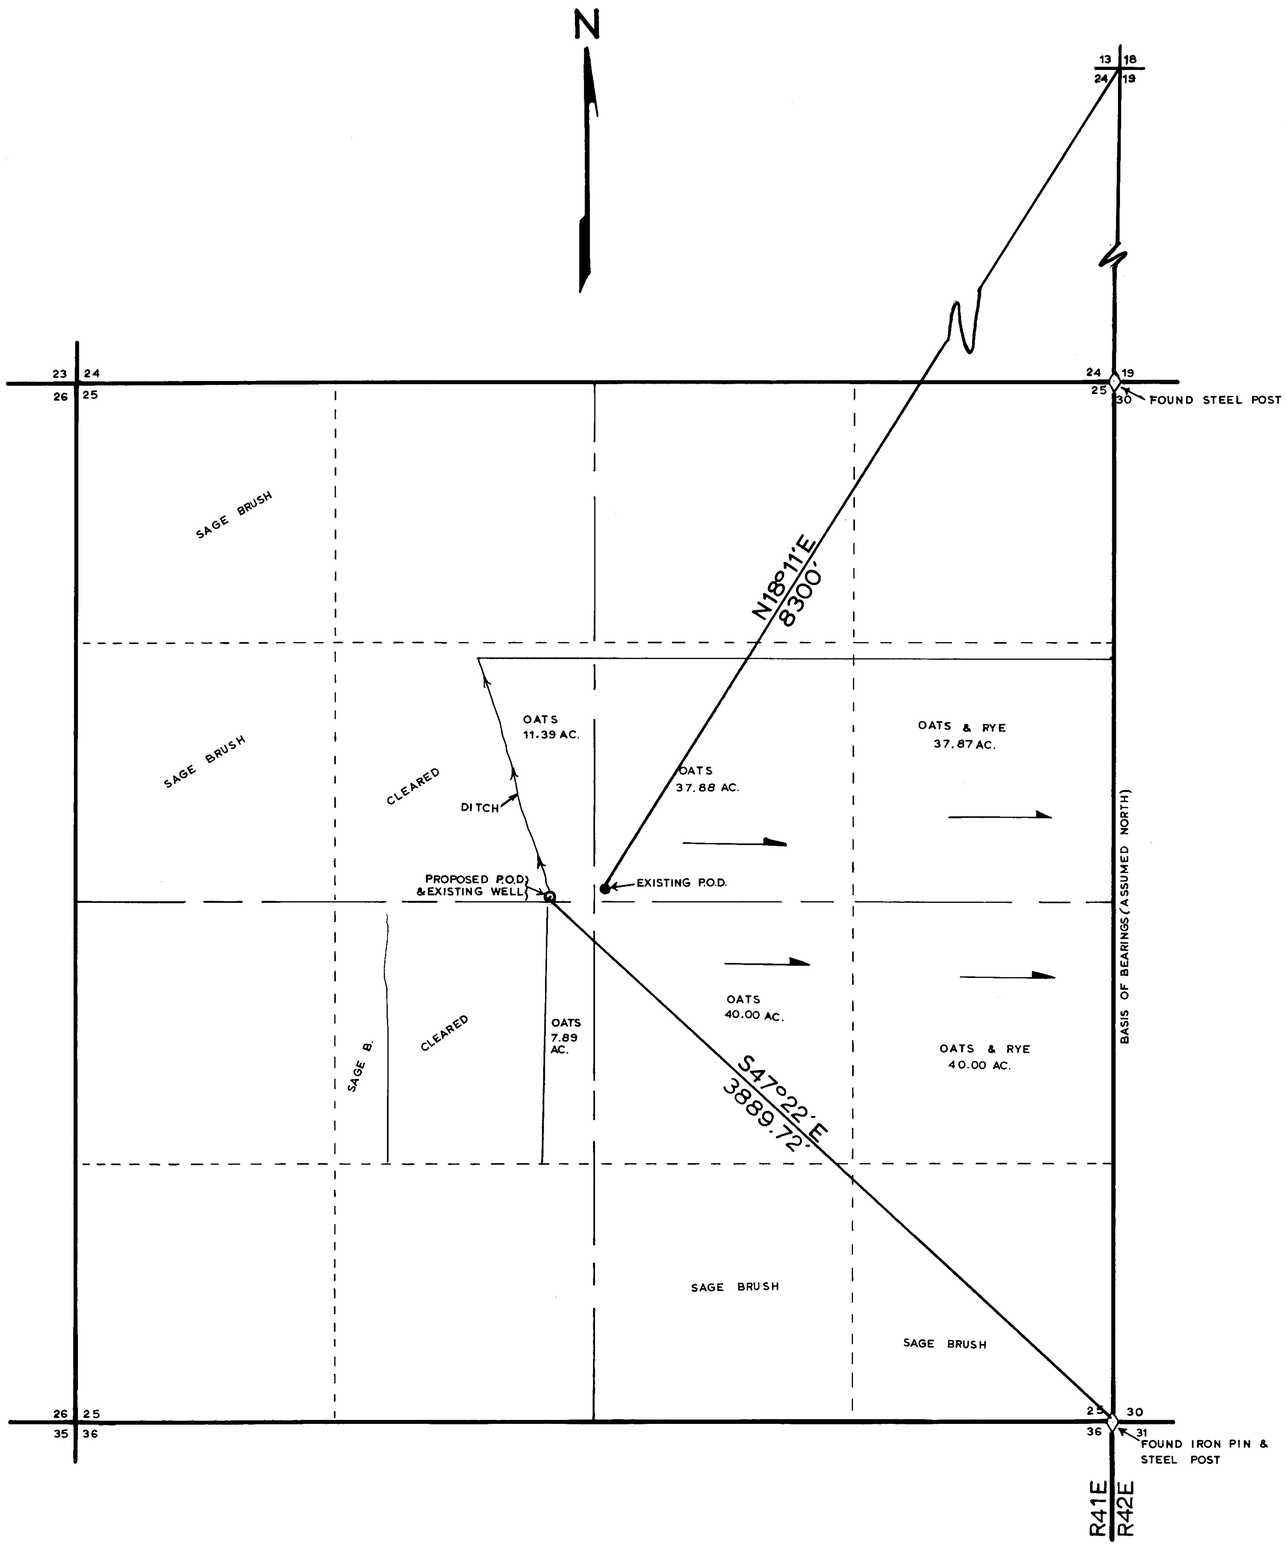

CERTIFICATE NO. 8241 ISSUED 2-6-74

CULTURAL MAP TABULATION						
SEC-TION	SUBDIVISION	TWN.	RGE.	CULTI-TED ACREAGE	DESCRIPTION OF CULTURE	DATE OF FIRST CULTURE
25	SE 4 NW 4	17N	41E	11.39	OATS	1972
"	SW 4 NE 4	"	"	37.88	"	"
"	SE 4 NE 4	"	"	37.87	OATS, RYE	"
"	NE 4 SW 4	"	"	7.89	OATS	"
"	NW 4 SE 4	"	"	40.00	"	"
"	NE SE	"	"	40.00	OAT, RYE	"

STATE OF NEVADA
COUNTY OF HUMBOLDT } S.S.

I C.H. KETCHAM, BEING FIRST DULY SWORN, DEPOSE AND SAY THAT THIS MAP, CONSISTING OF 1 SHEET, HAS BEEN CORRECTLY DRAWN TO THE DESIGNATED SCALE FROM FIELD NOTES OF A SURVEY MADE BY ME, ON THE 27 TH. DAY OF JUNE, 1972; THAT IT TRULY AND CORRECTLY REPRESENTS THE PROPOSED LOCATION AND EXTENT OF THE WORKS USED TO DIVERT WATER FROM UNDERGROUND IN LANDER COUNTY, BY GERMAINE A. MEYER FOR IRRIGATION PURPOSES UNDER APPLICATION NO.(S) 22445. THAT THE POINT OF DIVERSION, THE LOCATION, SIZE OF DIVERTING CHANNEL, LOCATION AND DESCRIPTION OF ALL MEASURING DEVICES, THE LOCATION AND EXTENT OF LANDS OWNED OR CONTROLLED BY THE APPLICANT UPON WHICH WATER APPLIED FOR UNDER APPLICATION NO.(S) 22445 IS USED, TOGETHER WITH THE AREA AND KIND OF CULTURE IN EACH 40-ACRE SUBDIVISION, AND THE LOCATION AND NAMES OF ALL OTHER WORKS OR STREAMS WHICH ARE CROSSED BY OR CONNECTED WITH SAID WORKS ARE FULLY AND CORRECTLY DESIGNATED THEREON.

C. H. Ketcham
STATE WATER-RIGHT SURVEYOR R.L.S. 3049

SUBSCRIBED AND SWORN TO BEFORE ME THIS 29th. DAY OF June, 1972.

Barbara A. Ketcham
NOTARY PUBLIC HUMBOLDT COUNTY, NEVADA

BARBARA A. KETCHAM
Notary Public — State of Nevada
Humboldt County
My Commission Expires Mar. 12, 1975

0' 100' 200' 300' 400' 800' 2000'
SCALE — 1" = 400'

MAP
TO ACCOMPANY PROOF OF
BENEFICIAL USE UNDER
APPLICATION NO. 22445 &
CHANGE of P.O.D.
By: GERMAINE A. MEYER
From: UNDERGROUND

C.H. "PETE" KETCHAM — REGISTERED LAND SURVEYORS
P.O. BOX 461 WINNEMUCCA, NEVADA

FILED
OCT 10 1972
STATE ENGINEER'S OFFICE

(REVISED 10-5-72)

T17N R41E M.D.B.& M.

83825 83831 83826 83824 27068 22445 File under