Section	Subdivision	Township	Range	Cultivated Acreage	Description of Culture	Date of First Culture
22	NW 1/4 NW 1/4	13 N.	67 E.	25 Acs.	Alfalfa	
22	NW 1/4 NW 1/4	13 N.	67 E.	10 "	Potatoes + Beans	
22	NW 1/4 NW 1/4	13 N.	67 E.	5 "	Winter Wheat	
22	NE 1/4 NW 1/4	13 N.	67 E.	22 "	" "	
22	NE 1/4 NW 1/4	13 N.	67 E.	18 "	Pasture	
22	SW 1/4 NW 1/4	13 N.	67 E.	40 "	Alfalfa	
22	SE 1/4 NW 1/4	13 N.	67 E.	35 "	"	
22	SE 1/4 NW 1/4	13 N.	67 E.	5 "	Orchard & Yard	
		Total Acreage:		160 Acs.		

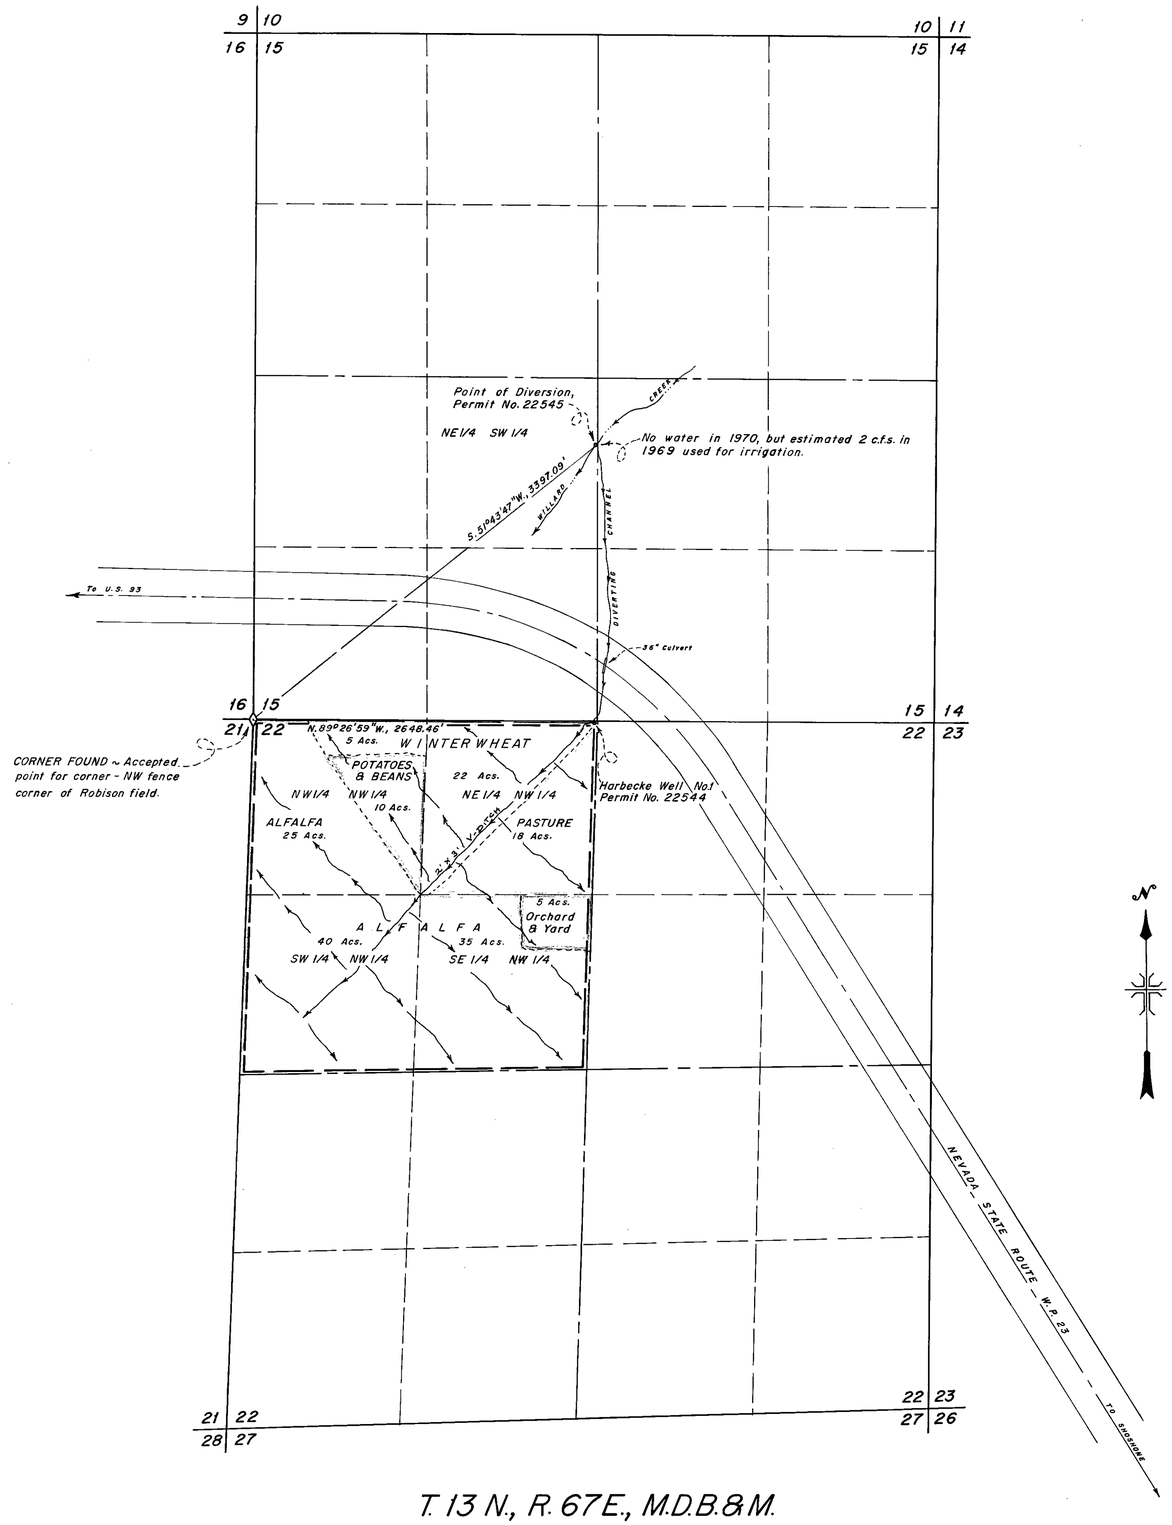

T. 13 N., R. 67E., M.D.B.&M.

STATE OF NEVADA,
County of White Pine }

I, Henry C. Conrad, being first duly sworn, depose and say that this map consisting of 1 sheet, has been correctly drawn to the designated scale from field notes of a survey made under my supervision and direction between the 5th and 7th days of November, 1970, that it truly and correctly represents the location and extent of the works used to divert water from Willard Creek & underground source in White Pine County by Robert L. Harbecke for irrigation and domestic purposes under permit No.'s 22545 & 22544. That the point of diversion, the location, size and grades of the diverting channel, location and description of all measuring devices, the location and extent of lands owned or controlled by the applicant upon which water applied for under permit No.'s 22545 & 22544 is used, together with the area and kind of culture in each 40-acre subdivision, and the location and names of all other works or streams which are crossed by or connected with said works are fully and correctly designated thereon.

Henry C. Conrad
State Water Right Surveyor

Subscribed and sworn to before me this 6TH day of November, 1970.

Ingrid A. Klaich
Notary Public in and for White Pine County, Nevada.

INGRID A. KLAICH
Notary Public - State of Nevada
White Pine County, Nevada
My commission expires July 1, 1973

0 600 1200 1800 2400
Scale 1" = 600'

FILED
NOV 17 1970
STATE ENGINEER'S OFFICE

MILLARD-SPINK ASSOCIATES, INC.

DATE	DESCRIPTION

FIELD	H.C.C.	CHECK	
DETAIL		APPROVED	
DESIGN		FILE No.	
TRACING	I.A.K.	DR'G. No.	

MAP TO ACCOMPANY PROOF OF BENEFICIAL USE UNDER PERMIT No's 22545 AND 22544

FOR IRRIGATION & DOMESTIC

BY ROBERT L. HARBECKE

FROM WILLARD CREEK & UNDERGROUND SOURCE

MILLARD - SPINK ASSOCIATES, INC.
ENGINEERS - PLANNERS - SURVEYORS
ELY, NEVADA 11-6-'70

CERTIFICATE No. 7566 ISSUED 2-12-71
CERTIFICATE No. 7571 ISSUED 2/22/71

I-806

79521 22545 FILE under → 22544