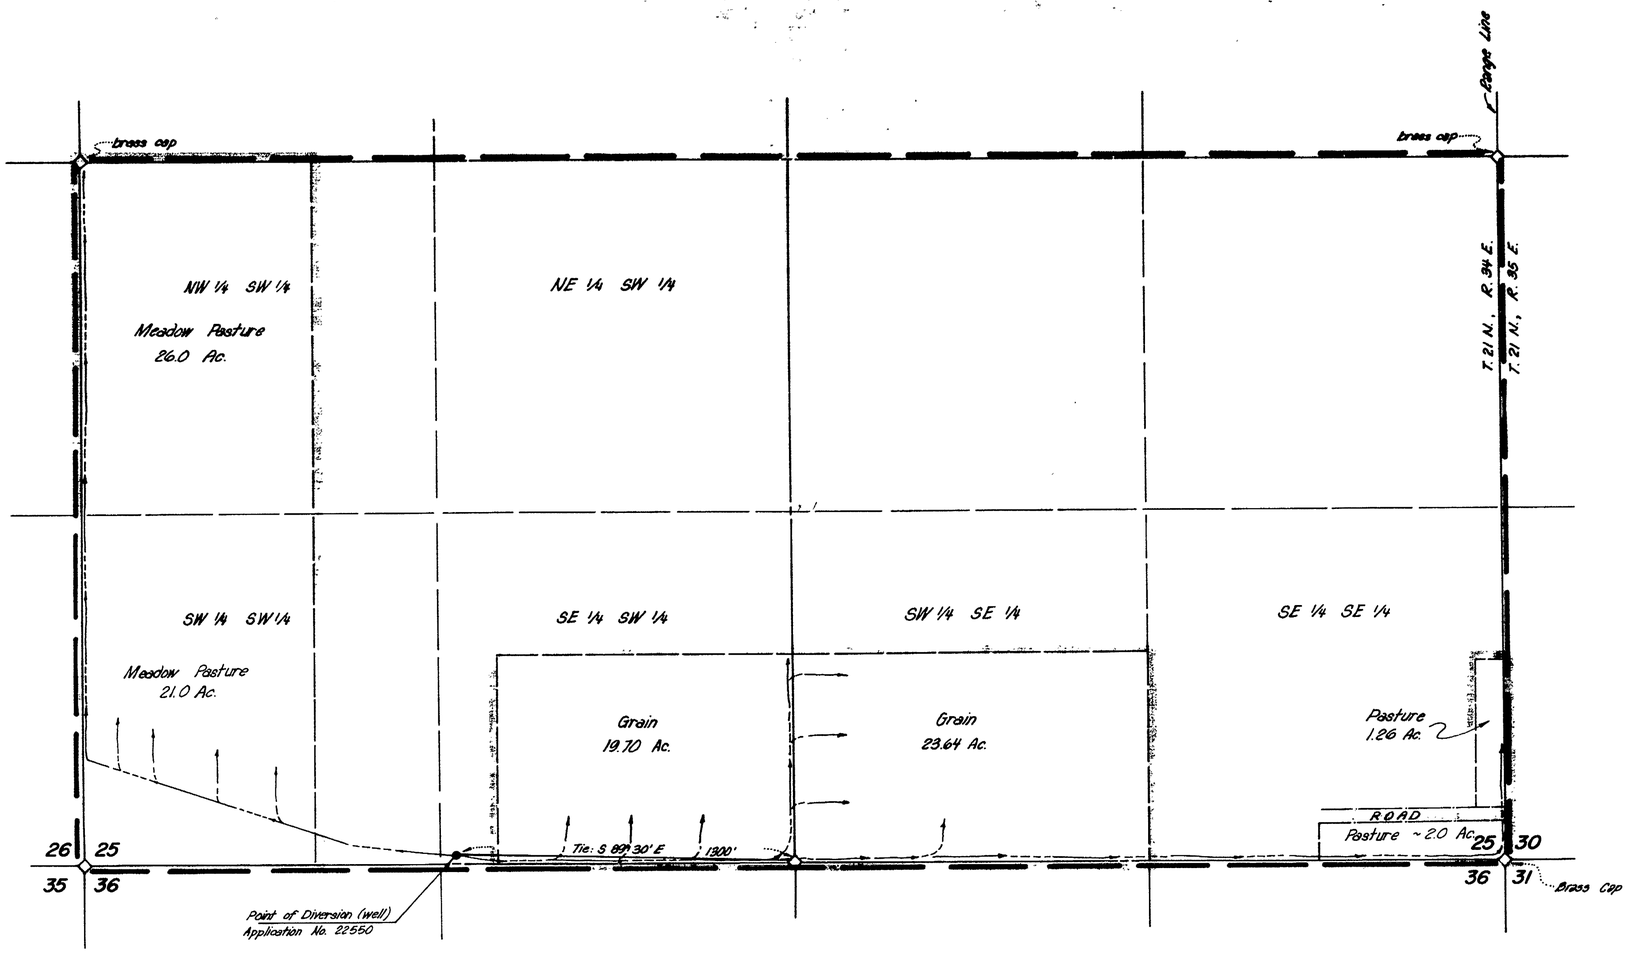

SOUTH 1/2, SECTION 25
T 21 N, R 34 E, M.D.B. & M.

BASIS OF BEARINGS:
Magnetic Variation = 18°00'

SECTION	SUBDIVISION	TOWNSHIP	RANGE	CULTIVATED ACREAGE	DESCRIPTION OF CULTURE
25	NW¼ SW¼	21 N	34 E	26.00	Meadow Pasture
"	SW¼ SW¼	"	"	21.00	"
"	SE¼ SW¼	"	"	19.70	Grain
"	SW¼ SE¼	"	"	23.64	"
"	SE¼ SE¼	"	"	3.26	Meadow Pasture

STATE OF NEVADA
COUNTY OF WASHOE S.S.

I, E.P. Osgood, Jr., being first duly sworn, depose and say that this map, consisting of one sheet, has been correctly drawn to the designated scale from field notes of a survey made by me on the 21st day of November, 1973, That it truly and correctly represents the location and extent of the works used to divert water from underground sources, in Churchill County, by Fred Hultenschmidt for irrigation under Application No. 22550. That the point of diversion, the location, size of the diverting channel, location and extent of the lands owned or controlled by the applicant upon which water applied for under Application No 22550 is used, together with the area and kind of culture in each 40-acre subdivision, and the location and names of all other works or streams which are crossed by or connected with the said works are fully and correctly designated thereon

E. P. Osgood Jr.
E.P. Osgood, Jr., St. Wtr. Rt. Sur. No. 294

Subscribed to and sworn to before me this 3rd day of December, 1973.

Marvin Hamrick
Notary Public in and for Washoe County, Nevada.

MARVIN HAMRICK
Notary Public — State of Nevada
Washoe County
My Commission Expires May 8, 1977

FILED
DEC 04 1973
STATE ENGINEER'S OFFICE

CERTIFICATE No. 8746 ISSUED 4-5-76

1973 DEC 4 AM 11 17

SCALE: 1" = 300'

0 300 600 900 1200

MAP TO ACCOMPANY
PROOF OF BENIFICIAL USE
UNDER APPLICATION NO. 22550
FOR IRRIGATION BY

FRED HULTENSCHMIDT

FROM UNDERGROUND SOURCES
CHURCHILL COUNTY NEVADA
E.P. OSGOOD, JR., ST. WTR. RT. SUR. NO. 294

22550