Cultural Area Tabulation

Section	Sub-division	Town-ship	Range	Cultivated acreage	Acreage Not Cultivated	Date of first Culture
6	N½ SE¼	2 S.	68 E	17.0	21.0 Ac.	
6	SE¼ SE¼	2 S.	68 E.	30.0	10.0 Ac.	

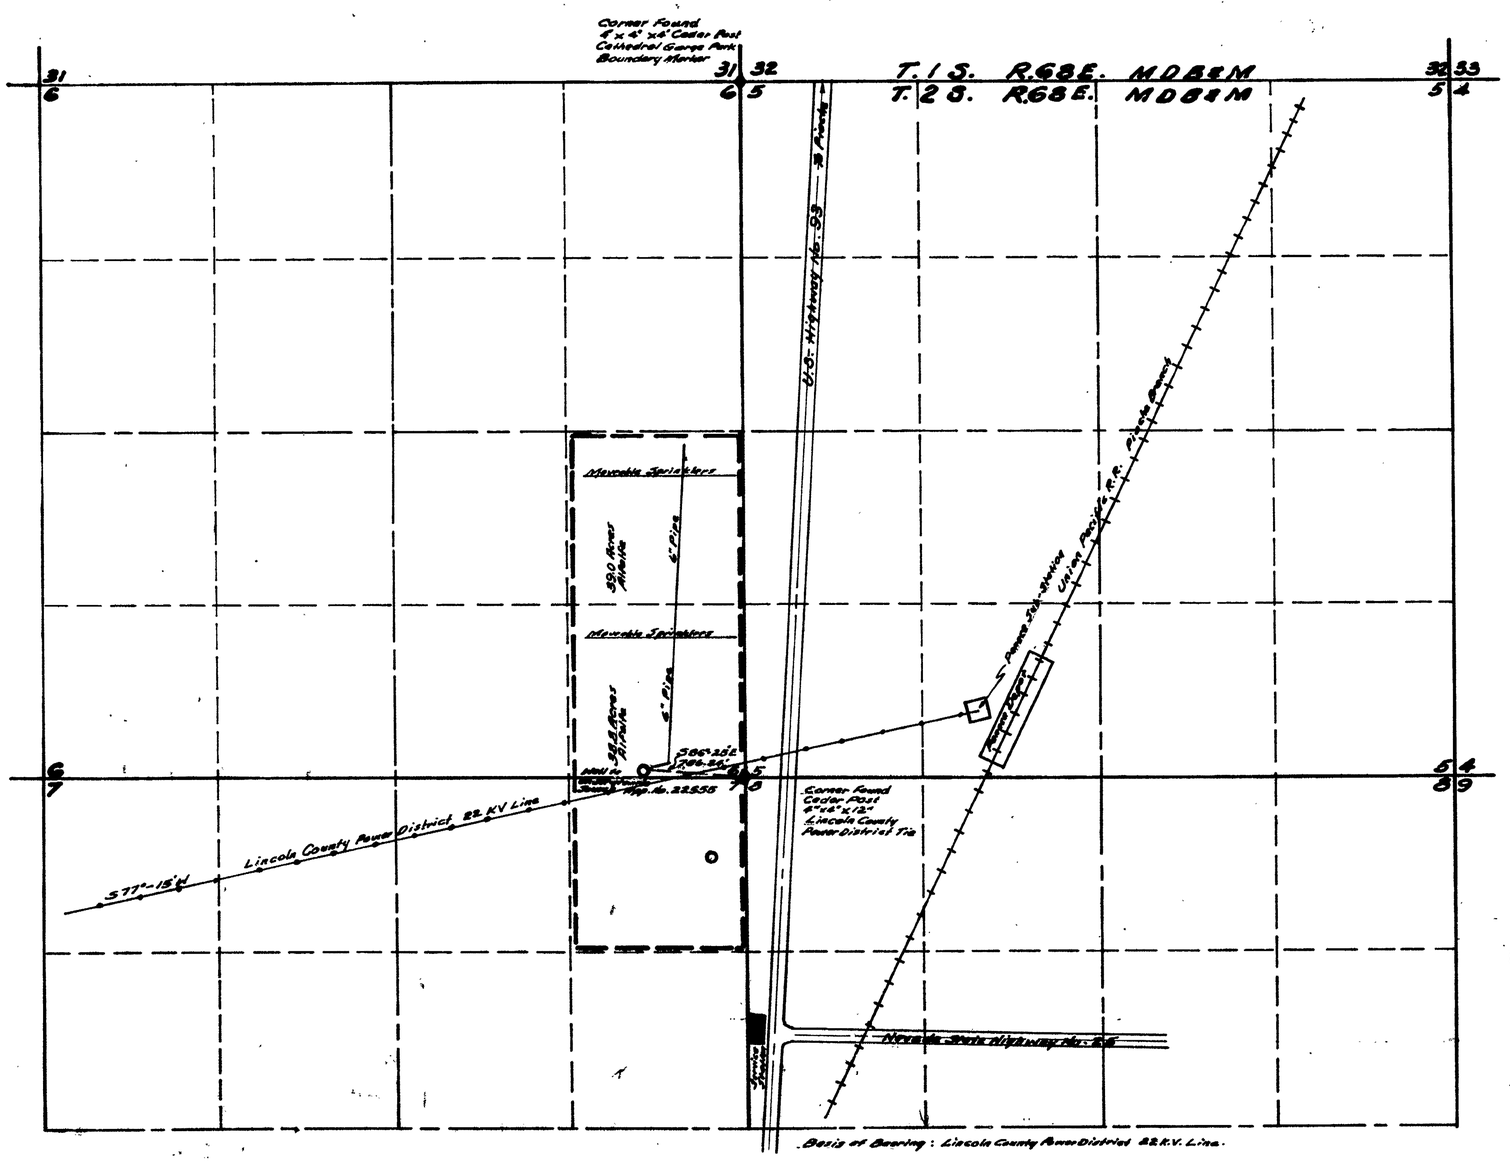

State of Nevada }
County of Lincoln } S.S.

I, Reginald G. Lee, being first duly sworn, depose and say that this map, consisting of one sheet, has been correctly drawn to the designated scale from field notes of a survey made by me, between the twenty fifth day of April, and the fifth day of May, 1970; that it truly and correctly represents the proposed location and extent of the works used to divert water from Underground Source in Lincoln County, by Lester C. Mathews, for irrigation purposes under Application No. 22555. That the point of diversion, the location, size of the diverting channel, location and description of all measuring devices, the location and extent of all lands owned or controlled by the applicant upon which water applied for under Application No. 22555 is used, together with the area and kind of culture in each 40-acre subdivision, and the location and names of all other works or streams which are crossed by or connected with said works are fully and correctly designated thereon.

Reginald G. Lee
State Water Rights Surveyor

Subscribed and Sworn to before me
this 12th day of May, 1970.

Colleen Flinspach
Notary Public

COLLEEN FLINSPACH
Notary Public — State of Nevada
Lincoln County
My Commission Expires Sept. 28, 1973

CERTIFICATE No. 7436 ISSUED 10-20-70

Scale 1" = 600'

FILED
May 13, 1970
STATE ENGINEER'S OFFICE

OFFICE
STATE ENGINEER

MAP
TO ACCOMPANY PROOF OF
BENEFICIAL USE UNDER
APPLICATION NO. 22555
FOR IRRIGATION
BY LESTER C. MATHEWS
FROM UNDERGROUND SOURCE

22555