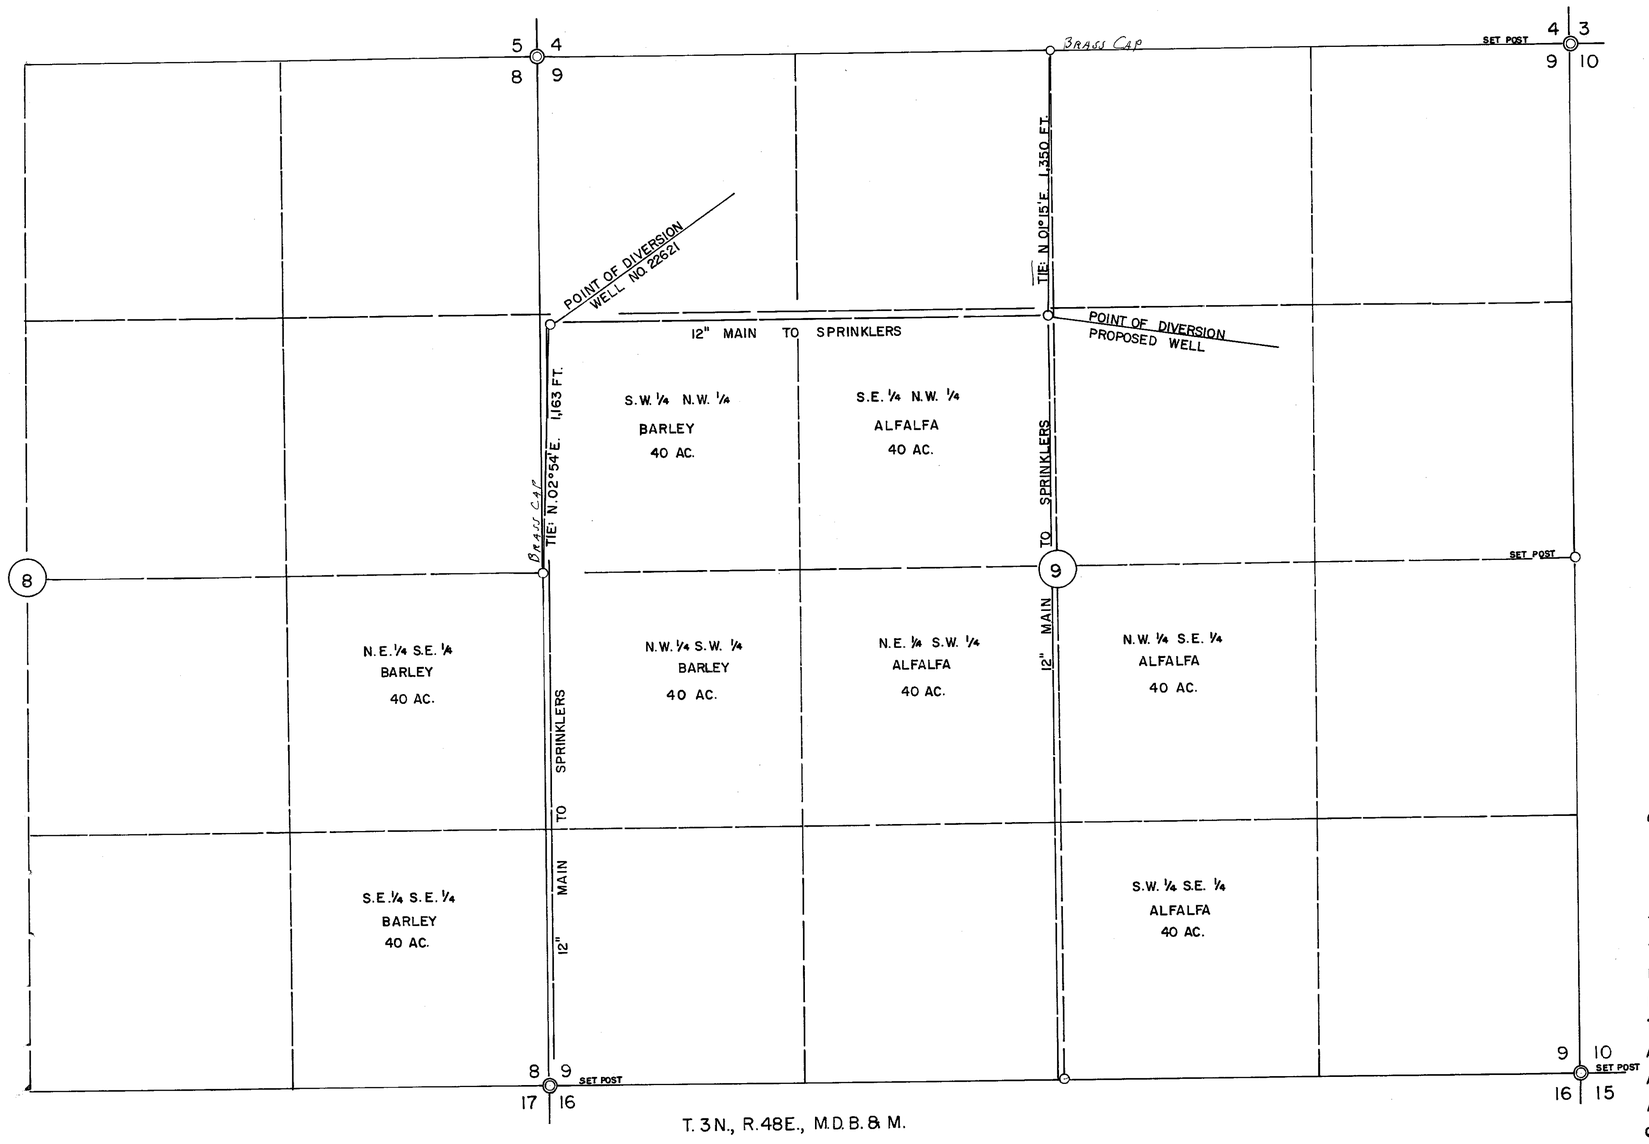


T. 3 N., R. 48 E., M.D.B. & M.

| CULTURAL MAP TABULATION | | | | | |
|---|---|---|---|---|---|
| SECTION | SUBDIVISION | TOWNSHIP | RANGE | CULTIVATED ACREAGE | DISCRIPTION OF CULTURE |
| 9 | S.W. ¼ N.W. ¼ | 3 N. | 48 E. | 40 | BARLEY |
| 9 | S.E. ¼ N.W. ¼ | " | " | " | ALFALFA |
| 9 | N.W. ¼ S.W. ¼ | " | " | " | BARLEY |
| 9 | N.E. ¼ S.W. ¼ | " | " | " | ALFALFA |
| 9 | N.W. ¼ S.E. ¼ | " | " | " | " |
| 9 | S.W. ¼ S.E. ¼ | " | " | " | " |
| 8 | N.E. ¼ S.E. ¼ | " | " | " | BARLEY |
| 8 | S.E. ¼ S.E. ¼ | " | " | " | " |
| | | | TOTAL: | 320 | |

SCALE: 1" = 400'

BASIS OF BEARING: STATE HIGHWAY SURVEY
U.S. NO. 6 — TONOPAH TO ELY

*STATE OF NEVADA*
*COUNTY OF WASHOE* S.S.

I, E. P. OSGOOD, BEING FIRST DULY SWORN, DEPOSE AND SAY THAT THIS MAP, CONSISTING OF 1 SHEET, HAS BEEN CORRECTLY DRAWN TO THE DESIGNATED SCALE FROM FIELD NOTES OF A SURVEY MADE BY ME ON THE 11TH DAY OF JANUARY, 1969 THAT IT TRULY AND CORRECTLY REPRESENTS THE LOCATION AND EXTENT OF THE WORKS USED TO DIVERT WATER FROM UNDERGROUND SOURCES IN NYE COUNTY, NEVADA BY GINO MORRONI FOR IRRIGATION AND DOMESTIC USE UNDER APPLICATION NO. 22621 THAT THE POINT OF DIVERSION, THE LOCATION, SIZE OF THE DIVERTING CHANNEL, LOCATION AND DESCRIPTION OF ALL MEASURING DEVICES THE LOCATION AND EXTENT OF LANDS OWNED OR CONTROLLED BY THE APPLICANT UPON WHICH WATER APPLIED FOR UNDER APPLICATION NO. 22621 IS USED, TOGETHER WITH THE AREA AND KIND OF CULTURE IN EACH 40 ACRE SUBDIVISION AND THE LOCATION AND NAMES OF ALL OTHER WORKS OR STREAMS WHICH ARE CROSSED BY OR CONNECTED WITH SAID WORKS ARE FULLY AND CORRECTLY DESIGNATED THEREON.

E. P. Osgood Jr.
E. P. OSGOOD, JR., ST. WTR. RT. SUR. NO. 294

SUBSCRIBED AND SWORN TO BEFORE ME THIS 13TH DAY OF FEBRUARY, 1969

James R. Underwood
NOTARY PUBLIC

NOTARY PUBLIC IN AND FOR WASHOE COUNTY, NEVADA
MY COMMISSION EXPIRES: 4-17-72

JAMES R. UNDERWOOD
Notary Public — State of Nevada
Washoe County
My Commission Expires April 17, 1972

CERTIFICATE No. 7061 ISSUED June 18, 1969

FILED
FEB 18 1969
STATE ENGINEER'S OFFICE

MAP TO ACCOMPANY APPLICATIONS
PROOF OF BENEFICIAL USE UNDER PERMIT 22621 AND TO APPROPRIATE WATER FOR IRRIGATION BY

GINO MORRONI

NYE COUNTY NEVADA

JANUARY, 1969 E.P. OSGOOD, JR., ST. WTR. RT. SUR. NO. 294

77989 22621