Section	Subdivision	Township	Range	Cultivated Acreage	Description of Culture	Date of first Culture
33	NW 1/4 NE 1/4	24 N.	63 E	10.358 Acs	Rye	
33	NW 1/4 NE 1/4	24 N.	63 E	2.241 Acs	Alfalfa	
33	SW 1/4 NE 1/4	24 N	63 E.	0.514 Acs	Rye	
		Total Acreage		13.113 Acs.		

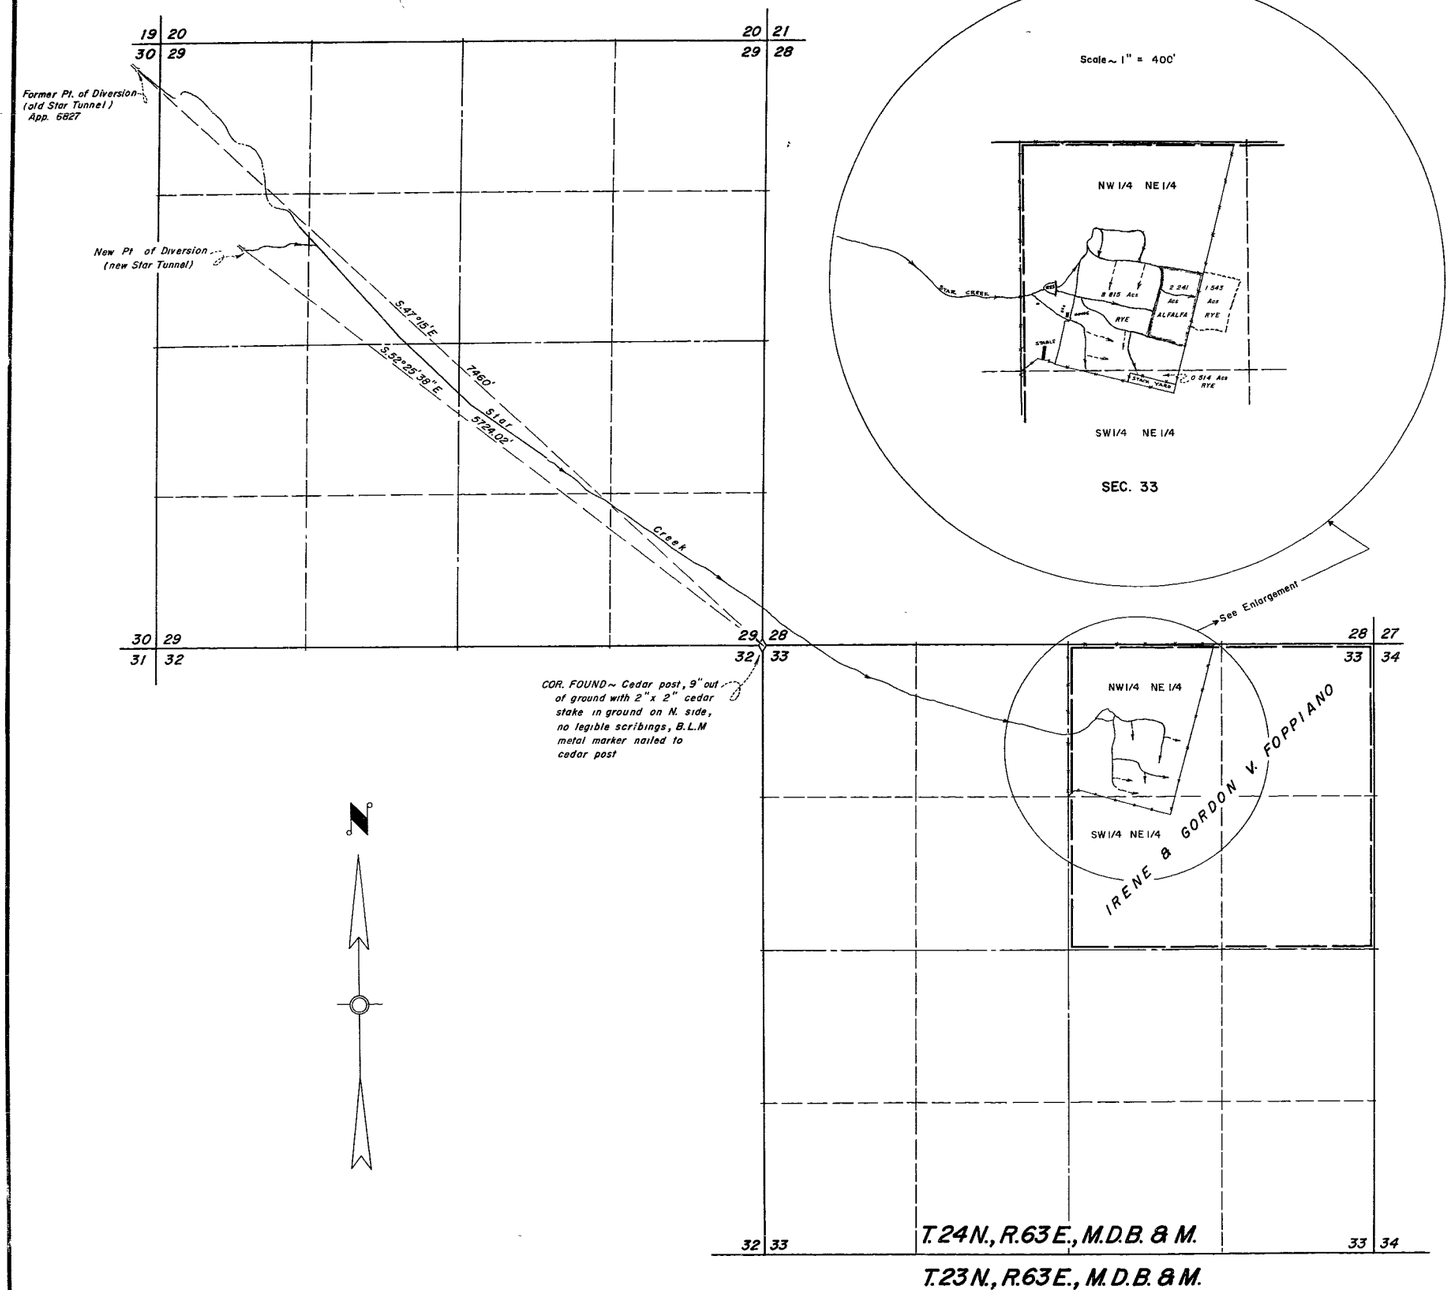

State of Nevada
County of White Pine } ss

I, Robert W Millard, being first duly sworn, depose and say that this map consisting of 1 sheet, has been correctly drawn to the designated scale from field notes of a survey made under my supervision and direction between the 7th day of April, 1965 and the 9th day of April, 1965, that it truly and correctly represents the location and extent of the works used to divert water from Star Creek in White Pine County, by Irene and Gordon V Foppiano, for irrigation and domestic purposes under Application No 22700. That the point of diversion, the location and size of the diverting channel, location and description of all measuring devices, the location and extent of lands owned or controlled by the applicant upon which water applied for under Application No 22700 is used, together with the area and kind of culture in each 40-acre subdivision and the location and names of all other works or streams which are crossed by or connected with said works are fully and correctly designated thereon

Robert W Millard
State Water Right Surveyor

Subscribed and sworn to before me this 26th day of October, 1966

James R. Prince
Notary Public in and for White Pine County, Nevada

My commission expires

JAMES R. PRINCE
Notary Public — State of Nevada
White Pine County
My Commission Expires Feb 2, 1971

0 600 1200 1800 2400
Scale ~ 1" = 600'

46750

MAP TO ACCOMPANY PROOF OF BENEFICIAL USE UNDER PERMIT No. 22700

FOR IRRIGATION & DOMESTIC

BY IRENE & GORDON V. FOPPIANO

FROM STAR CREEK

REGISTERED ENGINEERS R.W. MILLARD AND ASSOC., INC. LAND SURVEYORS
ELY · ELKO RENO

DATE	R W MILLARD AND ASSOC., INC. DESCRIPTION

FIELD	DESIGN	DR'G. No.
DETAIL	TRACING	FILE No.
CALC	CHECK	
COMP.	APPROVED	

CERTIFICATE No. 717 ISSUED 8-7-69

FILED
Jan 9, 1967
STATE ENGINEER'S OFFICE

46750 22700