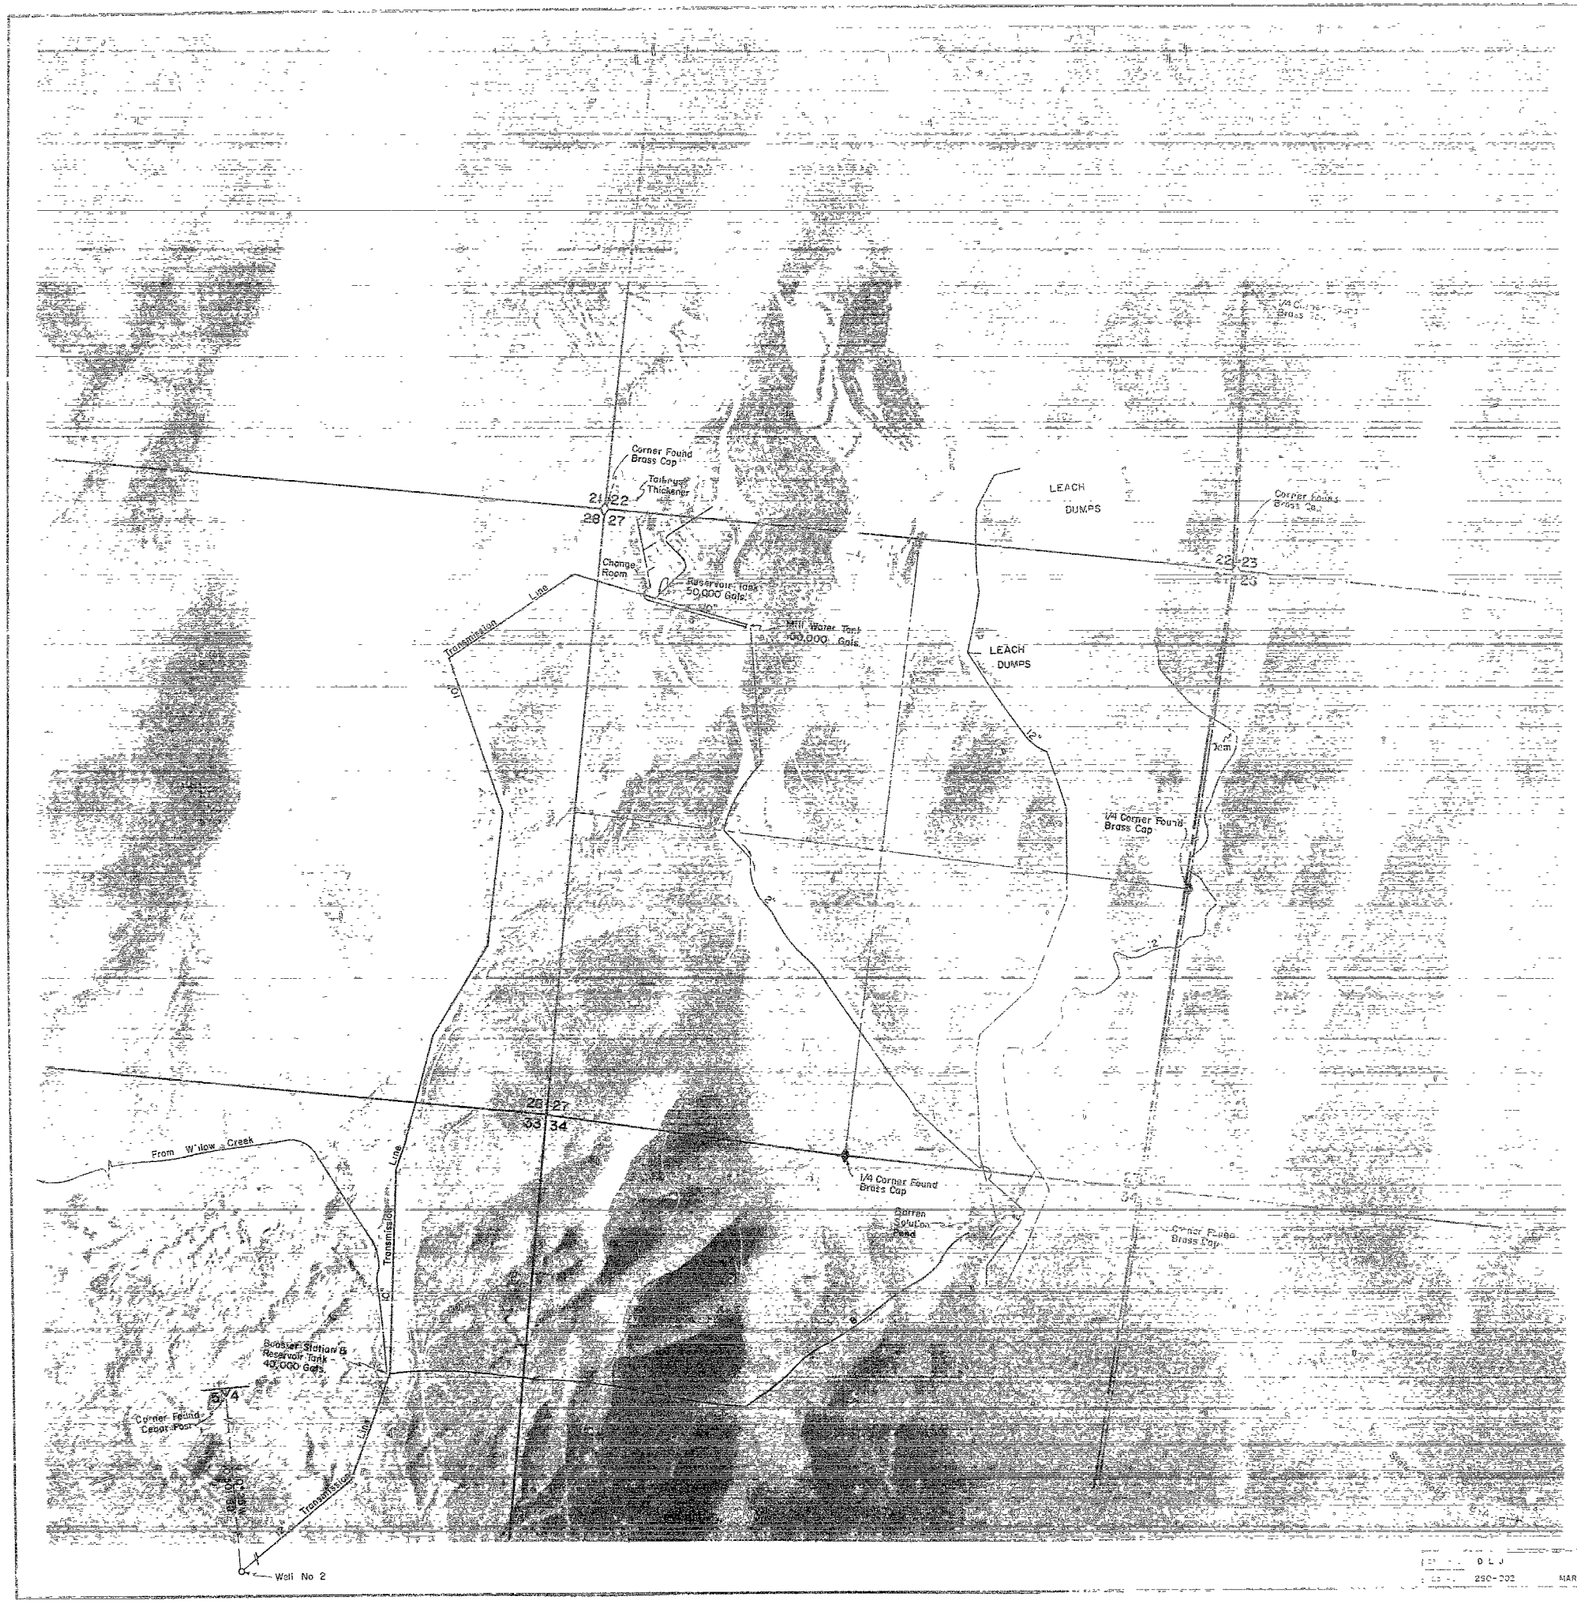

T.31N.R.43E.
M.D.B.&M.

[illegible]
County of Lander

[illegible] Alan S Boycock [illegible] in Lander County, by Duval Corporation for Mining and Milling purposes under Application No 22884. That the point of diversion, the location, size of the diverting channel, location and description of all measuring devices, the location and extent of lands owned or controlled by the applicant upon which water applied for under Application No 22884 is used, together with the area and kind of culture in each 40-acre subdivision, and the location and names of all other works or streams which are crossed by or connected with said works are fully and correctly designated thereon.

[signature]
State Water Rights Surveyor No 388

Subscribed and sworn to me before this 7th day of March 1971
Notary Public in and for Elko County, Nevada

[signature]

0 600 1200 1800 2400
Scale 1" = 600'

MAP

TO ACCOMPANY PROOF OF BENEFICIAL USE
UNDER APPLICATION NO. 22884

FOR MINING & MILLING

BY DUVAL CORPORATION

FROM UNDERGROUND SOURCE

D L J	M C	
250-202	MARCH, 1971	

[illegible] W71C04-0