SECTION	SUBDIVISION	TOWNSHIP	RANGE	ACRES	CULTURE
	APPLICATION				
34	SW¼ SE¼	26N	42E	40	WHEAT
"	SE¼ SE¼	"	"	40	WHEAT
35	SW¼ SW¼	"	"	40	BARLEY
"	SE¼ SW¼	"	"	40	ALFALFA
3	LOT 5	25	"	40	ALFALFA
3	LOT 6	"	"	40	BARLEY
3	LOT 7	"	"	40	WHEAT
3	LOT 8	"	"	40	WHEAT
	TOTAL			320	
	APPLICATION 22915				
35	SW¼ SE¼	26N	42E	40	ALFALFA
"	SE¼ SE¼	"	"	40	ALFALFA
36	SW¼ SW¼	"	"	40	ALFALFA
"	SE¼ SW¼			40	BARLEY
2	LOT 5			40	ALFALFA
"	LOT 6			40	"
"	LOT 7			40	"
"	LOT 8			40	"
	TOTAL			320	

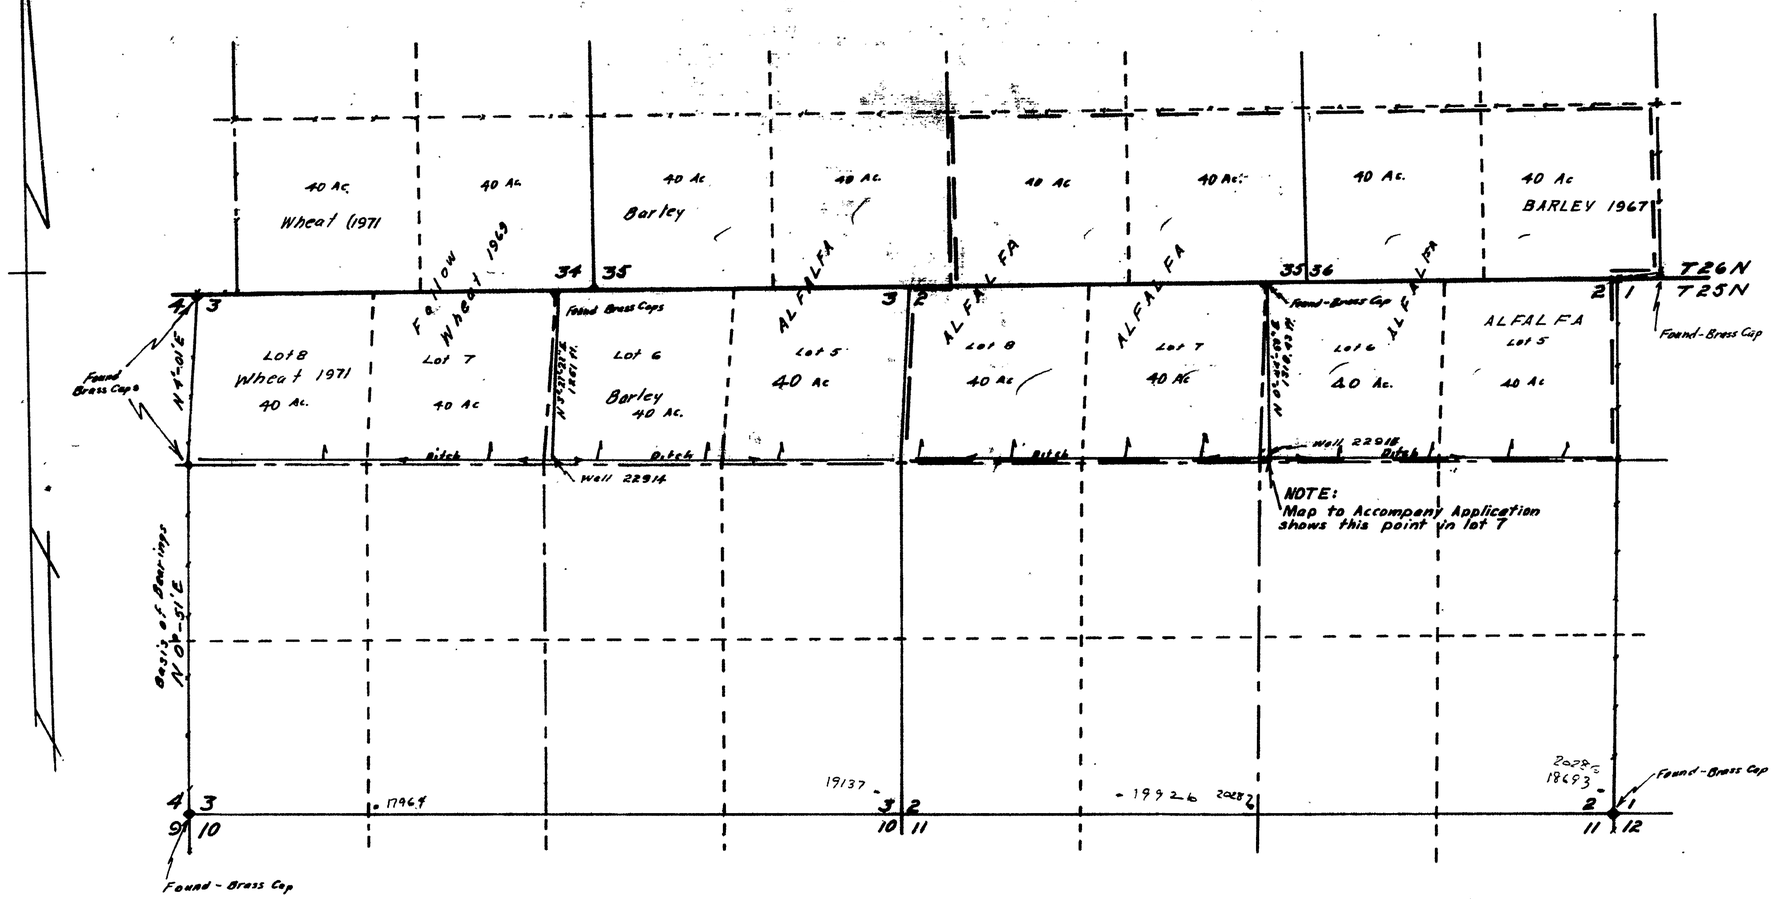

T25N., R42E M.D.B&M.

STATE of NEVADA } S.S.
COUNTY OF HUMBOLDT }

I, J.R. Caldwell, being first duly sworn, depose and say that this map has been correctly drawn to the designated scale from field notes of a survey made by me between the 30th day of September and the 1st day of October, 1969; that it truly and correctly represents the location and extent of the works used to divert water from Underground in Lander County by Harvey W. & Louise V. Kring. That all other works which are crossed by or connected with said works, and the boundary, area and kind of culture of lands irrigated, are correctly shown and designated hereon.

J.R. Caldwell
State Water Rights Surveyor

REGISTERED LAND SURVEYOR · STATE OF NEVADA · J. R. CALDWELL · No 626

Subscribed and sworn to before me this 14th day of October 1969.
Gladys Tait, County Recorder

Scale 1" = 600'

600 0 600 1200 1800 2400

27699 CERTIFICATE No. 8311 ISSUED 6-21-74
22914 CERTIFICATE No. 8165 ISSUED 11-7-73

ALSO TO ACCOMPANY APPLICATION TO CHANGE THE POINT OF DIVERSION

FILED

OFFICE STATE ENGINEER
JUL 17 AM 10 02

MAP TO ACCOMPANY PROOF OF BENEFICIAL USE

UNDER APPLICATION 22914 & 22915
FOR Irrigation
BY Harvey W. & Louise V. Kring
FROM Underground
IN Lander County, Nevada

27699 22915 File 22914