SECTION	SUBDIVISION	TNSP.	RANGE	CULTIVATED ACREAGE	DESCRIPTION OF CULTURE	DATE OF FIRST CULTURE
22	NE¼ NE¼	21 N	53 E	38.2	GRAIN	
"	NW¼ NE¼	"	"	38.8	"	
"	SE¼ NE¼	"	"	39.4	"	
"	SW¼ NE¼	"	"	40.0	"	
"	NE¼ SE¼	"	"	39.4	"	
"	NW¼ SE¼	"	"	40.0	"	
"	SE¼ SE¼	"	"	39.4	"	
"	SW¼ SE¼	"	"	40.0	"	
		TOTAL		315.2		

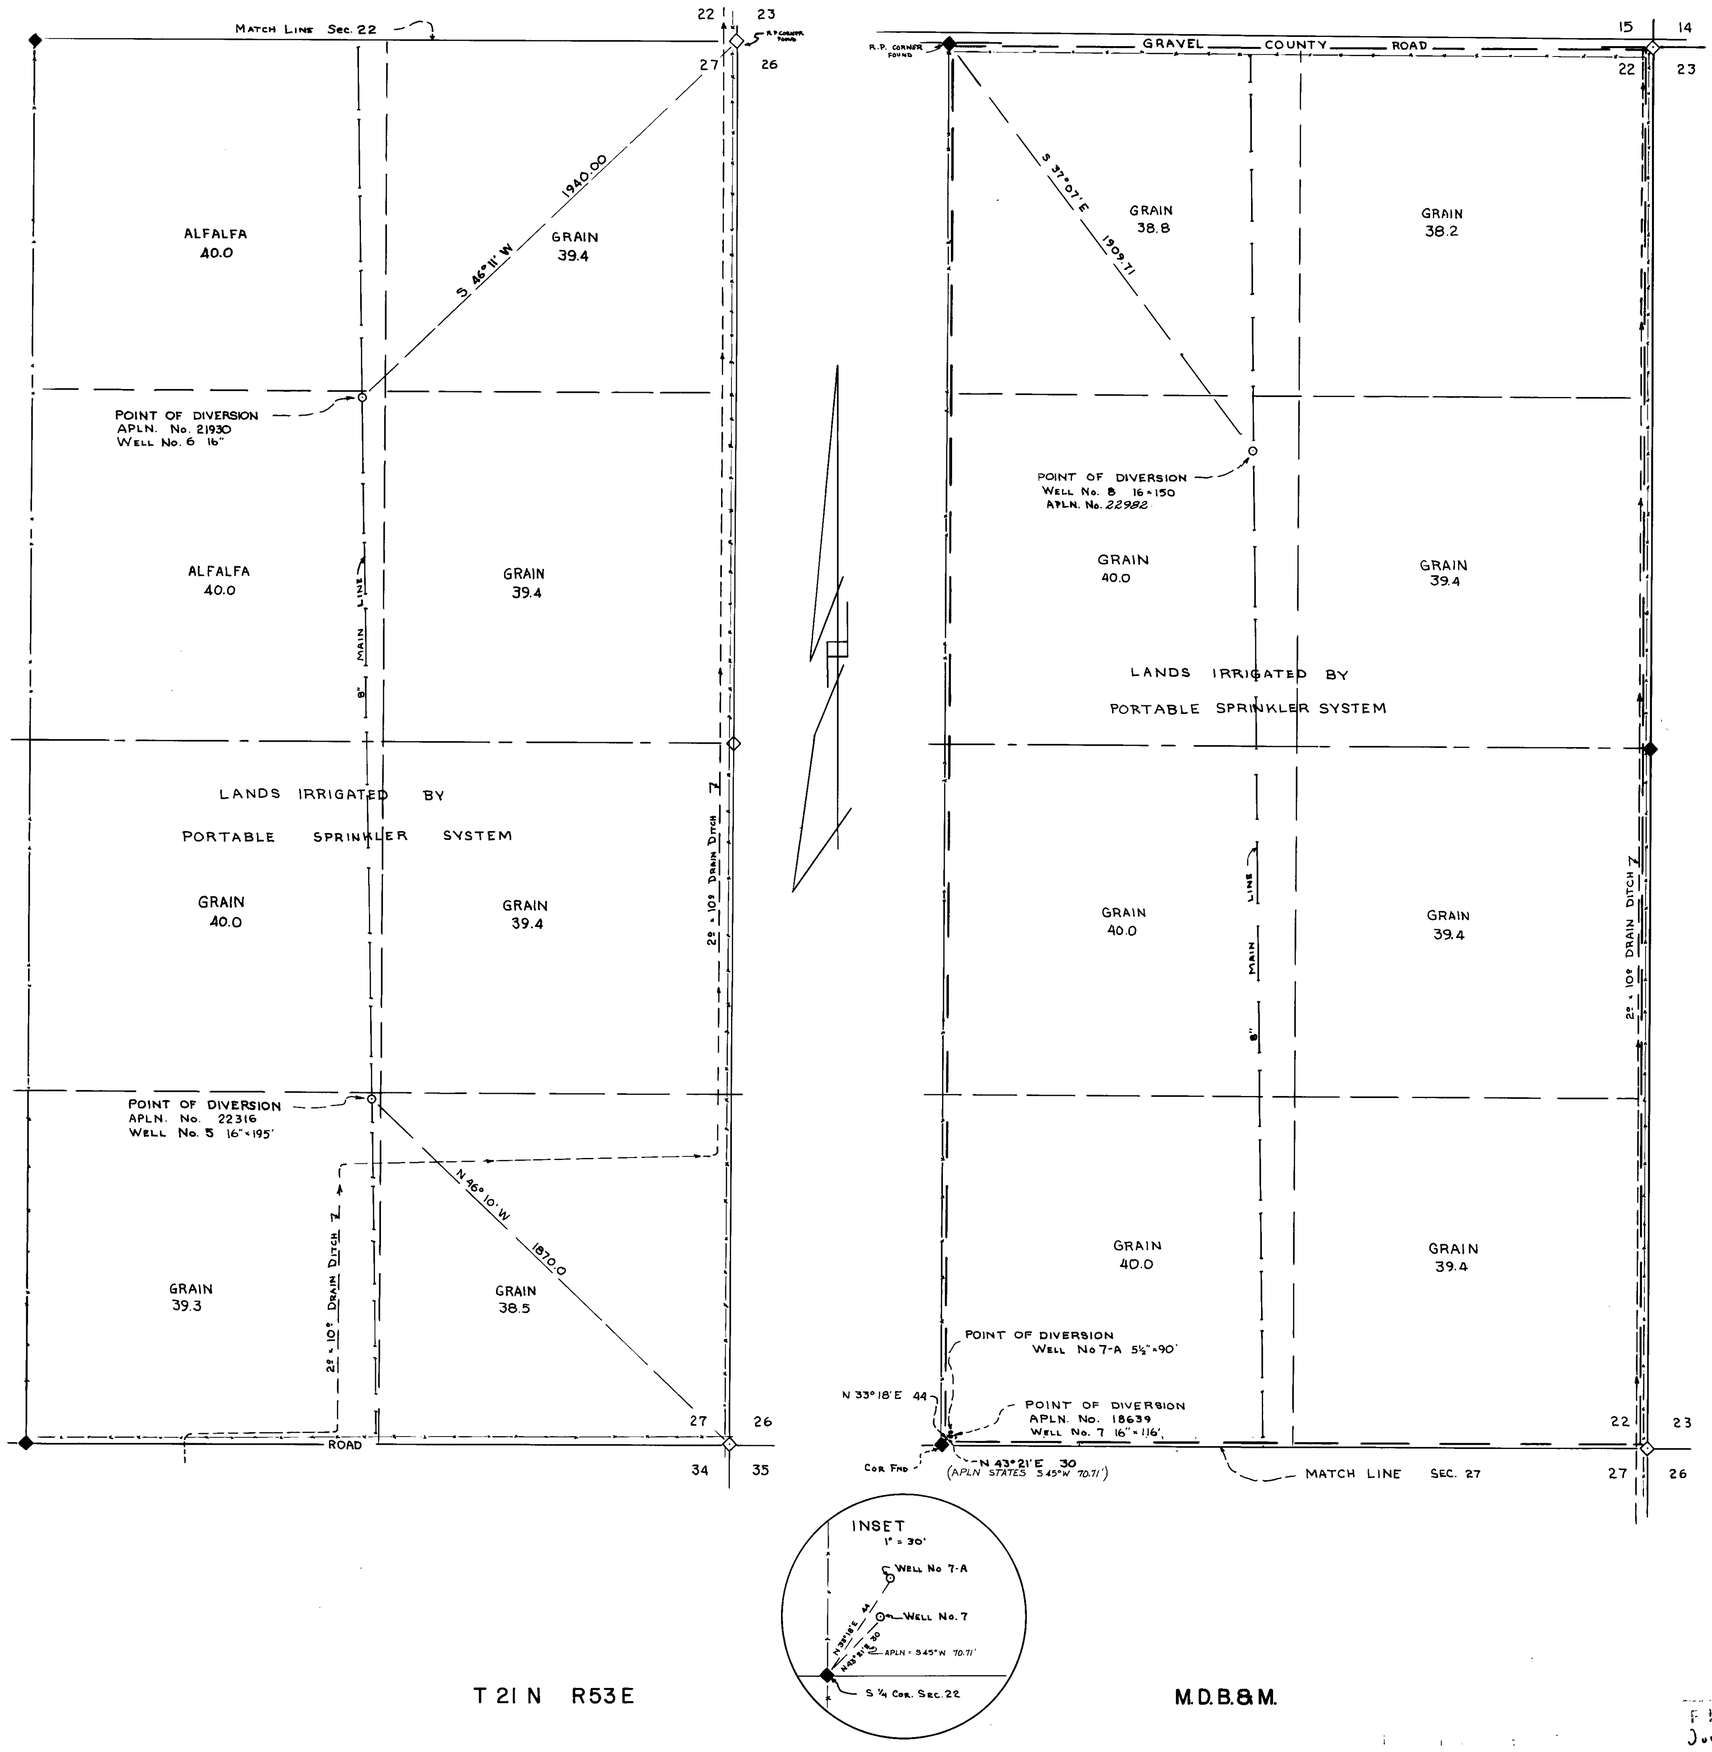

STATE OF NEVADA
ss.
COUNTY OF ELKO

I, Mark Chilton, being first duly sworn, depose and say that this map, consisting of one sheet, has been correctly drawn to the designated scale from field notes of a survey made under my supervision and direction, on the 2ND day of July, 1965; that it truly and correctly represents the proposed location and extent of the works used to divert water from an underground source in Eureka County, by J. H. Sewell for irrigation purposes under Application No. 22982. That the point of diversion, the location, size of the diverting channel, or conduit, location and description of all measuring devices, the location and extent of lands owned or controlled by the applicant upon which water applied for under Application No. 22982 is used, together with the area and kind of culture in each 40-acre subdivision, and the location and names of all other works or streams which are crossed by or connected with said works are fully and correctly designated thereon.

Mark Chilton
State Water Right Surveyor

Subscribed and sworn to before me this 5TH day of July, 1965.

Frank Weinrauch
Notary Public in and for Elko County, Nevada.
My commission expires February 3, 1967.

FRANK WEINRAUCH
Notary Public State of Nevada
Elko County, Nevada
My commission expires Feb. 3, 1967

Note: This map is filed in support of application to change point of diversion under application No. 18639

0 100 200 500 1000 1500
SCALE 1" = 300'

MAP

TO ACCOMPANY PROOF OF BENEFICIAL USE
UNDER APPLICATION NO. 22982

IRRIGATION

BY

J. H. SEWELL

FROM AN UNDERGROUND SOURCE

SETTELMEYER & CHILTON
Consulting Engineers ELKO, NEVADA JUNE, 1965

FILED
June 1, 1966

W 65011

6191 ISSUED Feb. 22, 1967

22982