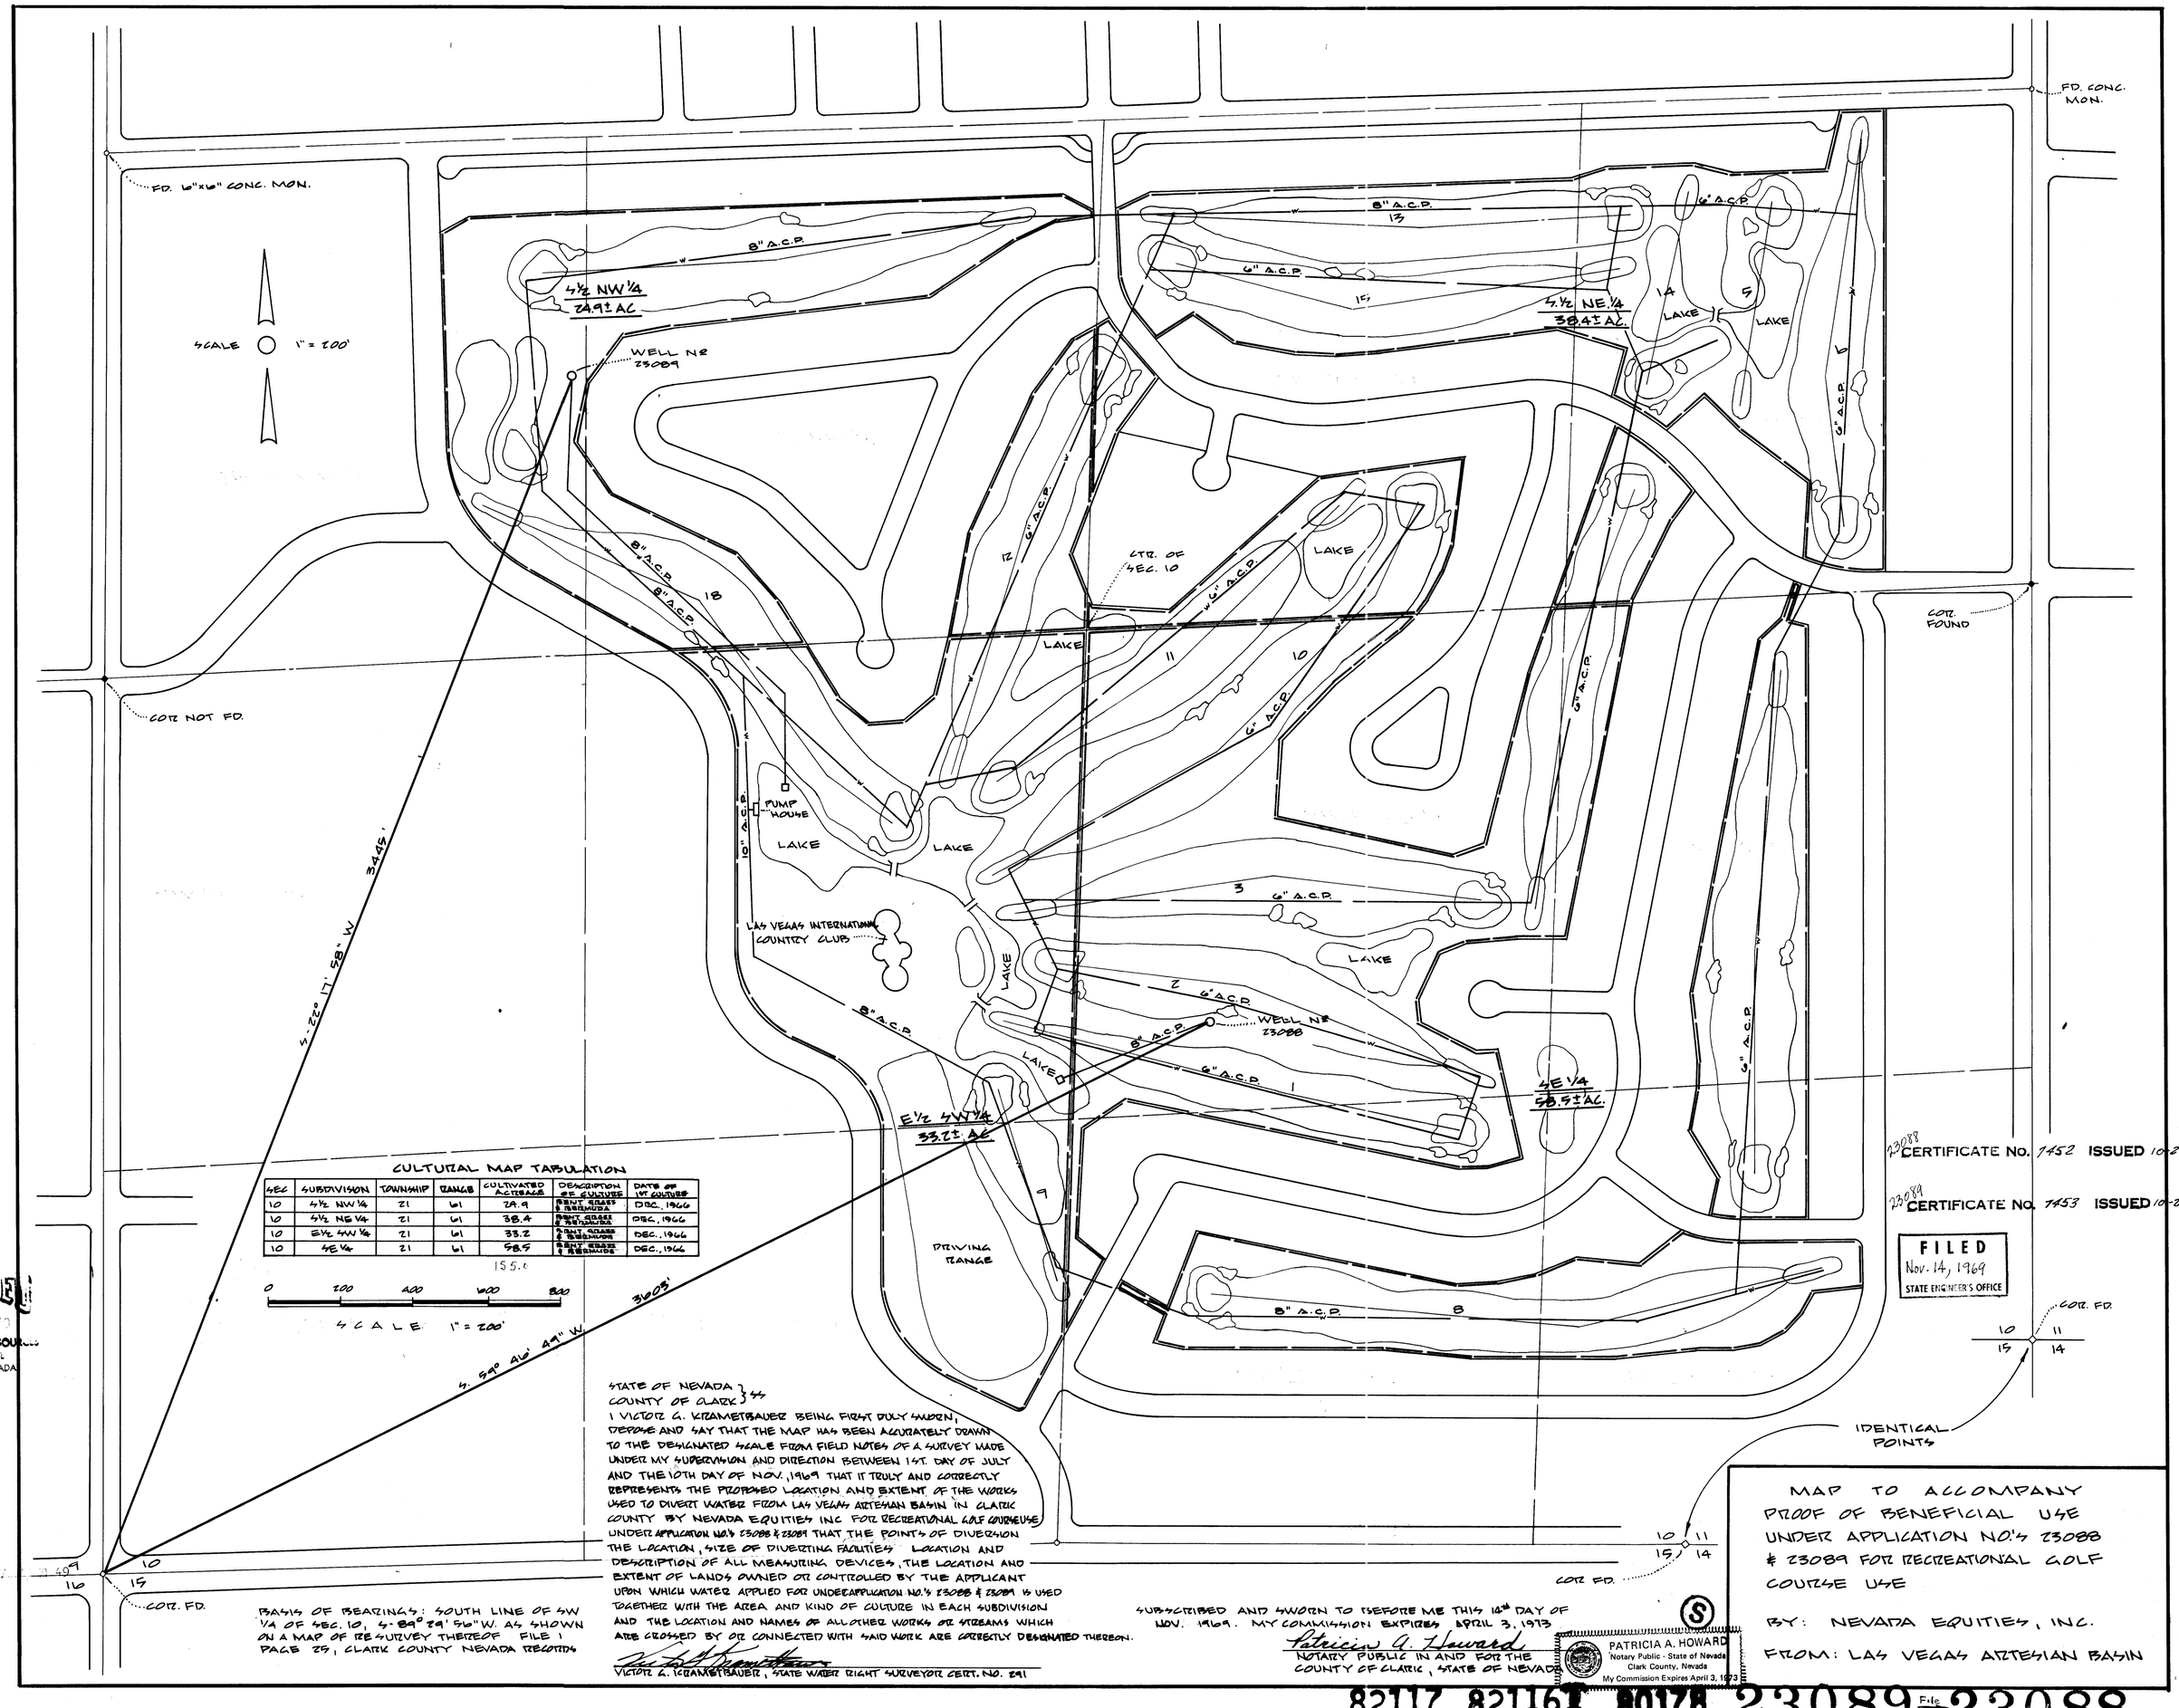

CULTURAL MAP TABULATION

SEC	SUBDIVISION	TOWNSHIP	RANGE	CULTIVATED ACREAGE	DESCRIPTION OF CULTURE	DATE OF 1ST CULTURE
10	S½ NW¼	21	61	249	PRINT GRASS & BERMUDA	DEC., 1966
10	S½ NE¼	21	61	38.4	PRINT GRASS & BERMUDA	DEC., 1966
10	E½ SW¼	21	61	33.2	PRINT GRASS & BERMUDA	DEC., 1966
10	SE¼	21	61	58.5	PRINT GRASS & BERMUDA	DEC., 1966
				155.6		

0 200 400 600 800

SCALE 1" = 200'

STATE OF NEVADA }
COUNTY OF CLARK } ss

I VICTOR G. KRAMETBAUER BEING FIRST DULY SWORN, DEPOSE AND SAY THAT THE MAP HAS BEEN ACCURATELY DRAWN TO THE DESIGNATED SCALE FROM FIELD NOTES OF A SURVEY MADE UNDER MY SUPERVISION AND DIRECTION BETWEEN 1ST. DAY OF JULY AND THE 10TH DAY OF NOV., 1969 THAT IT TRULY AND CORRECTLY REPRESENTS THE PROPOSED LOCATION AND EXTENT OF THE WORKS USED TO DIVERT WATER FROM LAS VEGAS ARTESIAN BASIN IN CLARK COUNTY BY NEVADA EQUITIES INC FOR RECREATIONAL GOLF COURSE USE UNDER APPLICATION NO.'S 23088 & 23089 THAT THE POINTS OF DIVERSION THE LOCATION, SIZE OF DIVERTING FACILITIES LOCATION AND DESCRIPTION OF ALL MEASURING DEVICES, THE LOCATION AND EXTENT OF LANDS OWNED OR CONTROLLED BY THE APPLICANT UPON WHICH WATER APPLIED FOR UNDER APPLICATION NO.'S 23088 & 23089 IS USED TOGETHER WITH THE AREA AND KIND OF CULTURE IN EACH SUBDIVISION AND THE LOCATION AND NAMES OF ALL OTHER WORKS OR STREAMS WHICH ARE CROSSED BY OR CONNECTED WITH SAID WORK ARE CORRECTLY DESIGNATED THEREON.

VICTOR G. KRAMETBAUER, STATE WATER RIGHT SURVEYOR CERT. NO. 241

SUBSCRIBED AND SWORN TO BEFORE ME THIS 14th DAY OF NOV. 1969. MY COMMISSION EXPIRES APRIL 3, 1973

Patricia A. Howard
NOTARY PUBLIC IN AND FOR THE COUNTY OF CLARK, STATE OF NEVADA

PATRICIA A. HOWARD
Notary Public - State of Nevada
Clark County, Nevada
My Commission Expires April 3, 1973

BASIS OF BEARINGS: SOUTH LINE OF SW ¼ OF SEC. 10, S. 89° 29' 56" W. AS SHOWN ON A MAP OF RESURVEY THEREOF FILE 1 PAGE 29, CLARK COUNTY NEVADA RECORDS

MAP TO ACCOMPANY PROOF OF BENEFICIAL USE UNDER APPLICATION NO.'S 23088 & 23089 FOR RECREATIONAL GOLF COURSE USE

BY: NEVADA EQUITIES, INC.

FROM: LAS VEGAS ARTESIAN BASIN

82117 82116 80178 23089 File Under 23088