Cultural Map Tabulation

Section	Sub-division	Town-Ship	Range	Cultivated acreage	Description of Culture	Date of first Culture
19	SE¼ SE¼	6 N	66 E	40.0	Alfalfa	
30	NE¼ NE¼	"	"	40.0	"	
29	NW¼ NW¼	"	"	40.0	"	
20	SW¼ SW¼	"	"	40.0	"	
20	SE¼ SW¼	"	"	40.0	"	
20	SW¼ SE¼	"	"	40.0	"	

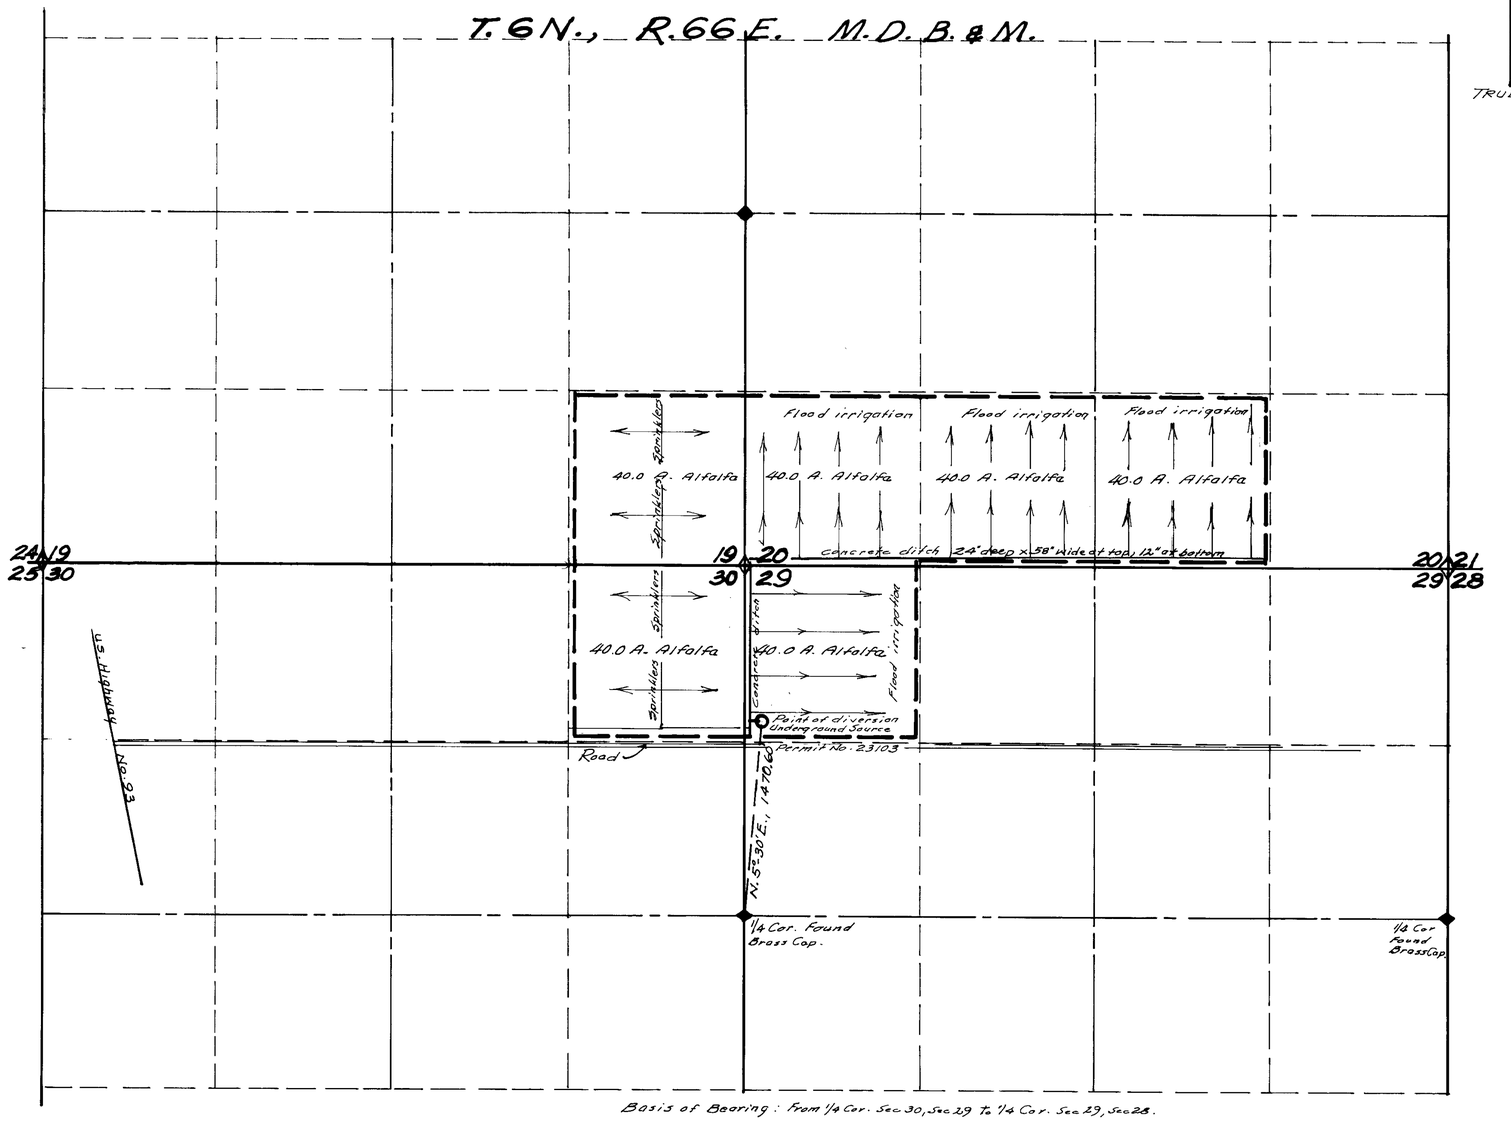

Basis of Bearing: From 1/4 Cor. Sec 30, Sec 29 to 1/4 Cor. Sec 29, Sec 28.

State of Nevada } SS.
County of Lincoln }

I, Reginald G. Lee, being first duly sworn, depose and say that this map, consisting of one sheet, has been correctly drawn to the designated scale from field notes of a survey made by me, between the fourteenth day of June, and the 17 day of June, 1971, that it truly and correctly represents the proposed location and extent of the works used to divert water from underground source, in Lincoln County, by Nelda D. Larsen for irrigation and domestic purposes under Application No. 23103. That the point of diversion, the location, size of the diverting channel, location and description of all measuring devices, the location and extent of lands owned or controlled by the applicant upon which water applied for under Application No. 23103 is used, together with the area and kind of culture in each 40-acre subdivision, and the location and names of all other works or streams which are crossed by or connected with said works are fully and correctly designated thereon.

Reginald G. Lee
(State Water Right Surveyor)

Subscribed and Sworn to before me
this 2nd day of June, 1971

Barbara V. Mathews

BARBARA V. MATHEWS
Notary Public
My Commission Expires: Feb. 26, 1974

0 600' 1200' 1800' 2400' 3000'
Scale 1" = 600'

MAP

TO ACCOMPANY PROOF OF BENEFICIAL USE UNDER APPLICATION NO. 23103 FOR IRRIGATION & DOMESTIC BY NELDA D. LARSEN FROM UNDERGROUND SOURCE

FILED
JUN 24 1971
STATE ENGINEER'S OFFICE

CERTIFICATE No 7705 ISSUED 12-21-72

72300 23103