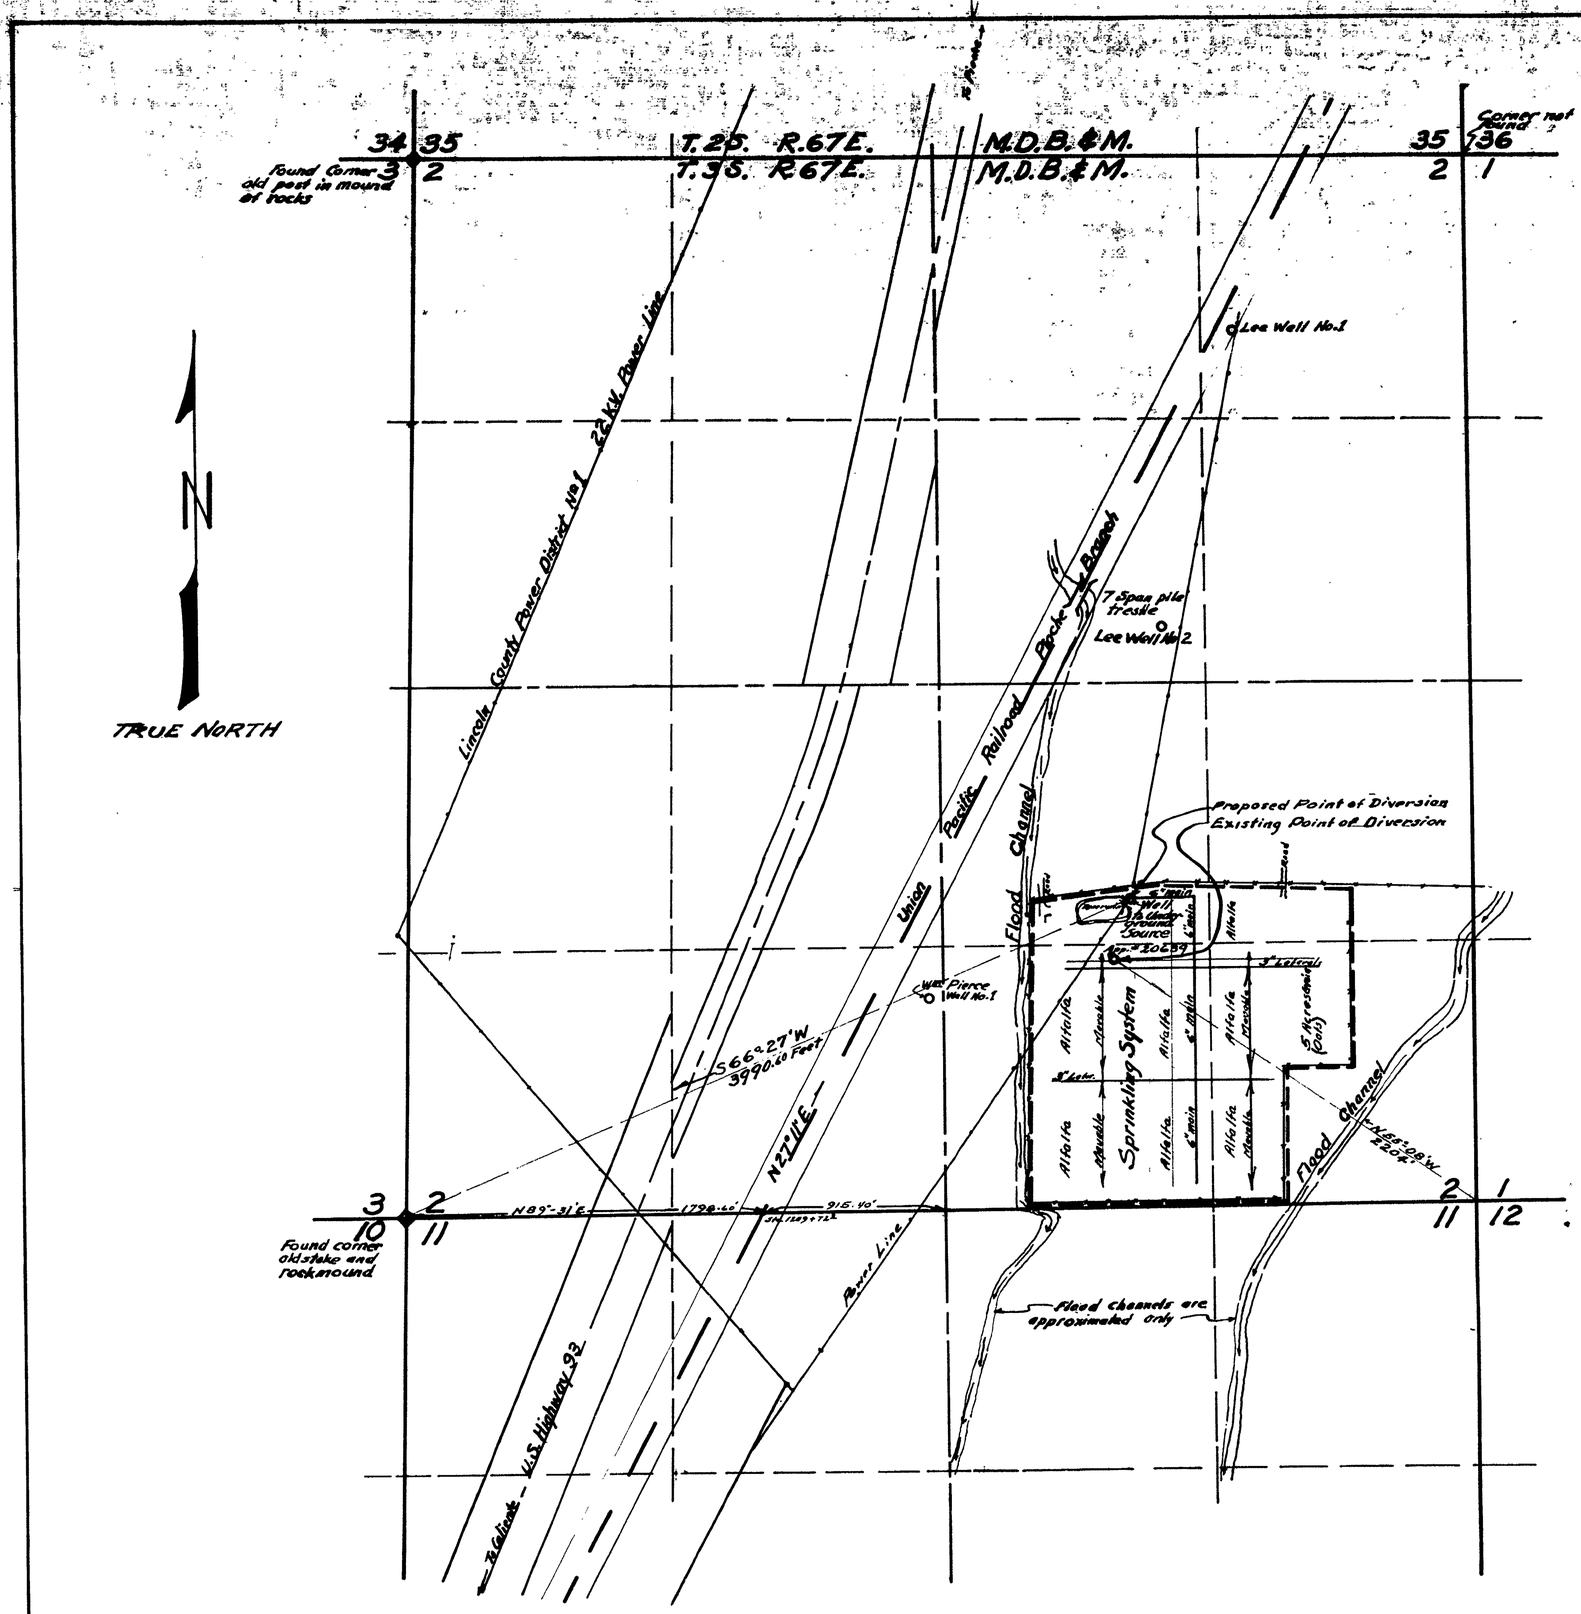

Section	Sub-division	Township	Range	Cultivated Acreage	Description of Culture	Date of first Culture
2	NW¼SE¼	3S	67E	4.9	Alfalfa	
2	SW¼SE¼	3S	67E	27.1	Alfalfa	
2	NE¼SE¼	3S	67E	1.8	Alfalfa	
2	NE¼SE¼	3S	67E	1.7	Grain (Oats)	
2	SE¼SE¼	3S	67E	3.3	Grain (Oats)	
2	SE¼SE¼	3S	67E	11.2	Alfalfa	
Total Acreage Cultivated				50.0	10.2	

State of Nevada,
County of Lincoln } ss.

I Reginald G. Lee, being first duly sworn, deposes and say that this map, consisting of 1 sheets, numbered from 1 to ___ inclusive, has been correctly drawn to the determined scale from field notes of a survey made by me, (or under my supervision and direction), between the 7th day of October, and the 27 day of December, 1965; that it truly and correctly represents the proposed location and extent of the works intended to divert water from Underground (Source)

in Lincoln County by: Jack L. Simkins (Applicant)

...gation purposes under Application No. 20639.

That the point of diversion, the location, size of the diverting channel, location and description of all measuring devices, the location and extent of lands owned or controlled by the applicant upon which water applied for under Application No. 20639 is used, together with the area and kind of culture in each division, subdivision, and the location and nature of all other works or structures which are proposed to be constructed with said works are fully and correctly delineated thereon.

Reginald G. Lee (State Water Right Surveyor)

Subscribed and sworn to before me this 7 day of January, 1966

A. L. Scott

A. L. SCOTT
Notary Public — State of Nevada
Lincoln County
My Commission Expires July 7, 1966

0 500 1000 1500 2000
SCALE ~ 1"=400'

Basis of Bearing — Union Pacific Railroad Survey and ties to land corners.

OFFICE
STATE ENGINEER

1966 APR 22 AM 11 02 OFFICE
STATE ENGINEER

FILED
APRIL 22, 1966
STATE ENGINEER'S OFFICE

23106 CERTIFICATE No. 6670 ISSUED 5-24-68

1966 FEB 15 AM 10 25

MAP
TO ACCOMPANY PROOF OF BENEFICIAL USE UNDER APPLICATION No. 20639 FOR IRRIGATION BY JACK L. SIMKINS FROM UNDERGROUND SOURCE

20639 ← FILE UNDER 23 23105