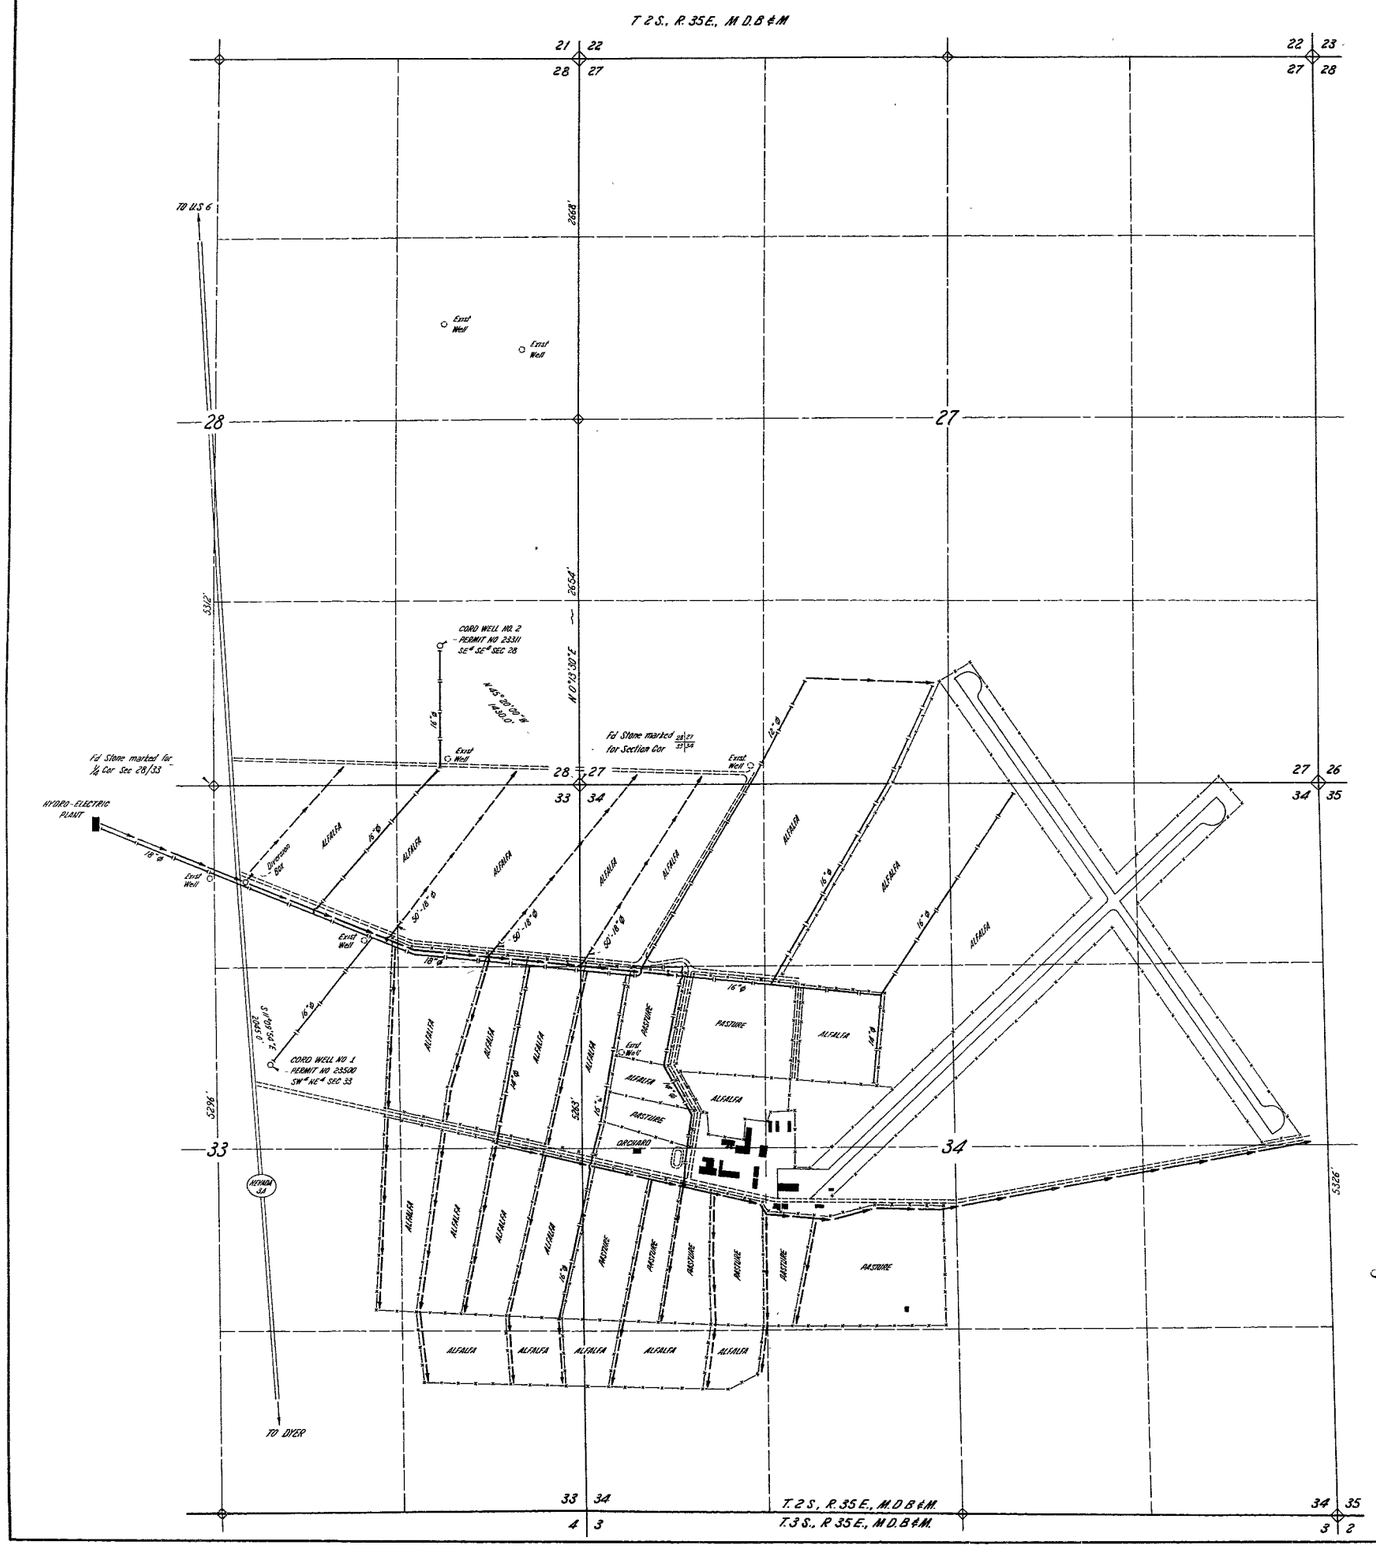

CULTURAL MAP TABULATION

	SECTION	SUBDIVISION	TOWNSHIP	RANGE	CULTIVATED ACREAGE	DESCRIPTION OF CULTURE	DATE OF FIRST CULTURE
CORD WELL NO. 2	28	SE¼ SE¼	2 S	35 E	4	Alfalfa	
	27	SW¼ SW¼			2	"	
		SE¼ SW¼			21	"	
	33	NE¼ NE¼			39	"	
		SE¼ NE¼			39	"	
	34	NW¼ NW¼			39	"	
		NE¼ NW¼			40	"	
		SW¼ NW¼			37	Alf-Past-Orch	
		SE¼ NW¼			26	Alf-Past	
CORD WELL NO. 1	33	NW¼ NE¼			17	Alfalfa	✓
		NE¼ NE¼			39	"	✓
		SW¼ NE¼			3	"	✓
		SE¼ NE¼			39	"	✓
		NW¼ SE¼			4	"	✓
		NE¼ SE¼			39	Alf-Past	✓
		SE¼ SE¼			10	Alfalfa	✓
	34	NW¼ NW¼			39	"	✓
		SW¼ NW¼			37	Alf-Past-Orch	
		NW¼ SW¼			33	Alf-Past-Orch	✓
		SW¼ SW¼			12	Alfalfa	

0 250 500 1000 1500 2000

STATE OF Arizona
COUNTY OF Maricopa SS

I, James N. Nelson, being first duly sworn, depose and say that this map has been correctly drawn to the designated scale from aerial photographs and from field notes of a survey made by me between the 1st day of July, and the 10th day of August, 1966, that it truly and correctly represents the location and extent of the works used to divert water from wells in Esmeralda County, by E. L. Cord, for irrigation purposes under Application Nos 23500 & 23311 That the point of diversion, the location, size of the diverting pipes, the location and description of all measuring devices, the location and extent of lands owned or controlled by the applicant upon which water applied for under Application Nos. 23500 & 23311 is used, together with the area and kind of culture in each 40-acre subdivision, and the location and names of all other works or streams which are crossed by or connected with said works are fully and correctly designated thereon

James N. Nelson
James N. Nelson, State Water Right Surveyor, State of Nevada

Subscribed and sworn to before me this 23 day of Dec 1971

Raymond Stroop
Notary Public in and for said County and State

My Commission Expires Apr 30, 1973

REGISTERED CIVIL ENGINEER NO. 7849 NEVADA JACKS DUCHAN
Seal

Basis of Bearing: N 0°13'30" E being the Section Line common to Sections 27 and 28, said bearing being established per B.L.M. Records

CERTIFICATE No. 8166 ISSUED 11-7-73 SCALE-1"=500'

CERTIFICATE No. 7849 ISSUED 7-14-72

FILED
DEC 1971
STATE ENGINEER'S OFFICE

MAP

TO ACCOMPANY PROOF OF BENEFICIAL USE UNDER

APPLICATION NOS. 23500 & 23311

FOR IRRIGATION

BY

E. L. CORD

FROM

WELL NOS. 1 & 2 ESMERALDA COUNTY NEVADA

23500 23311