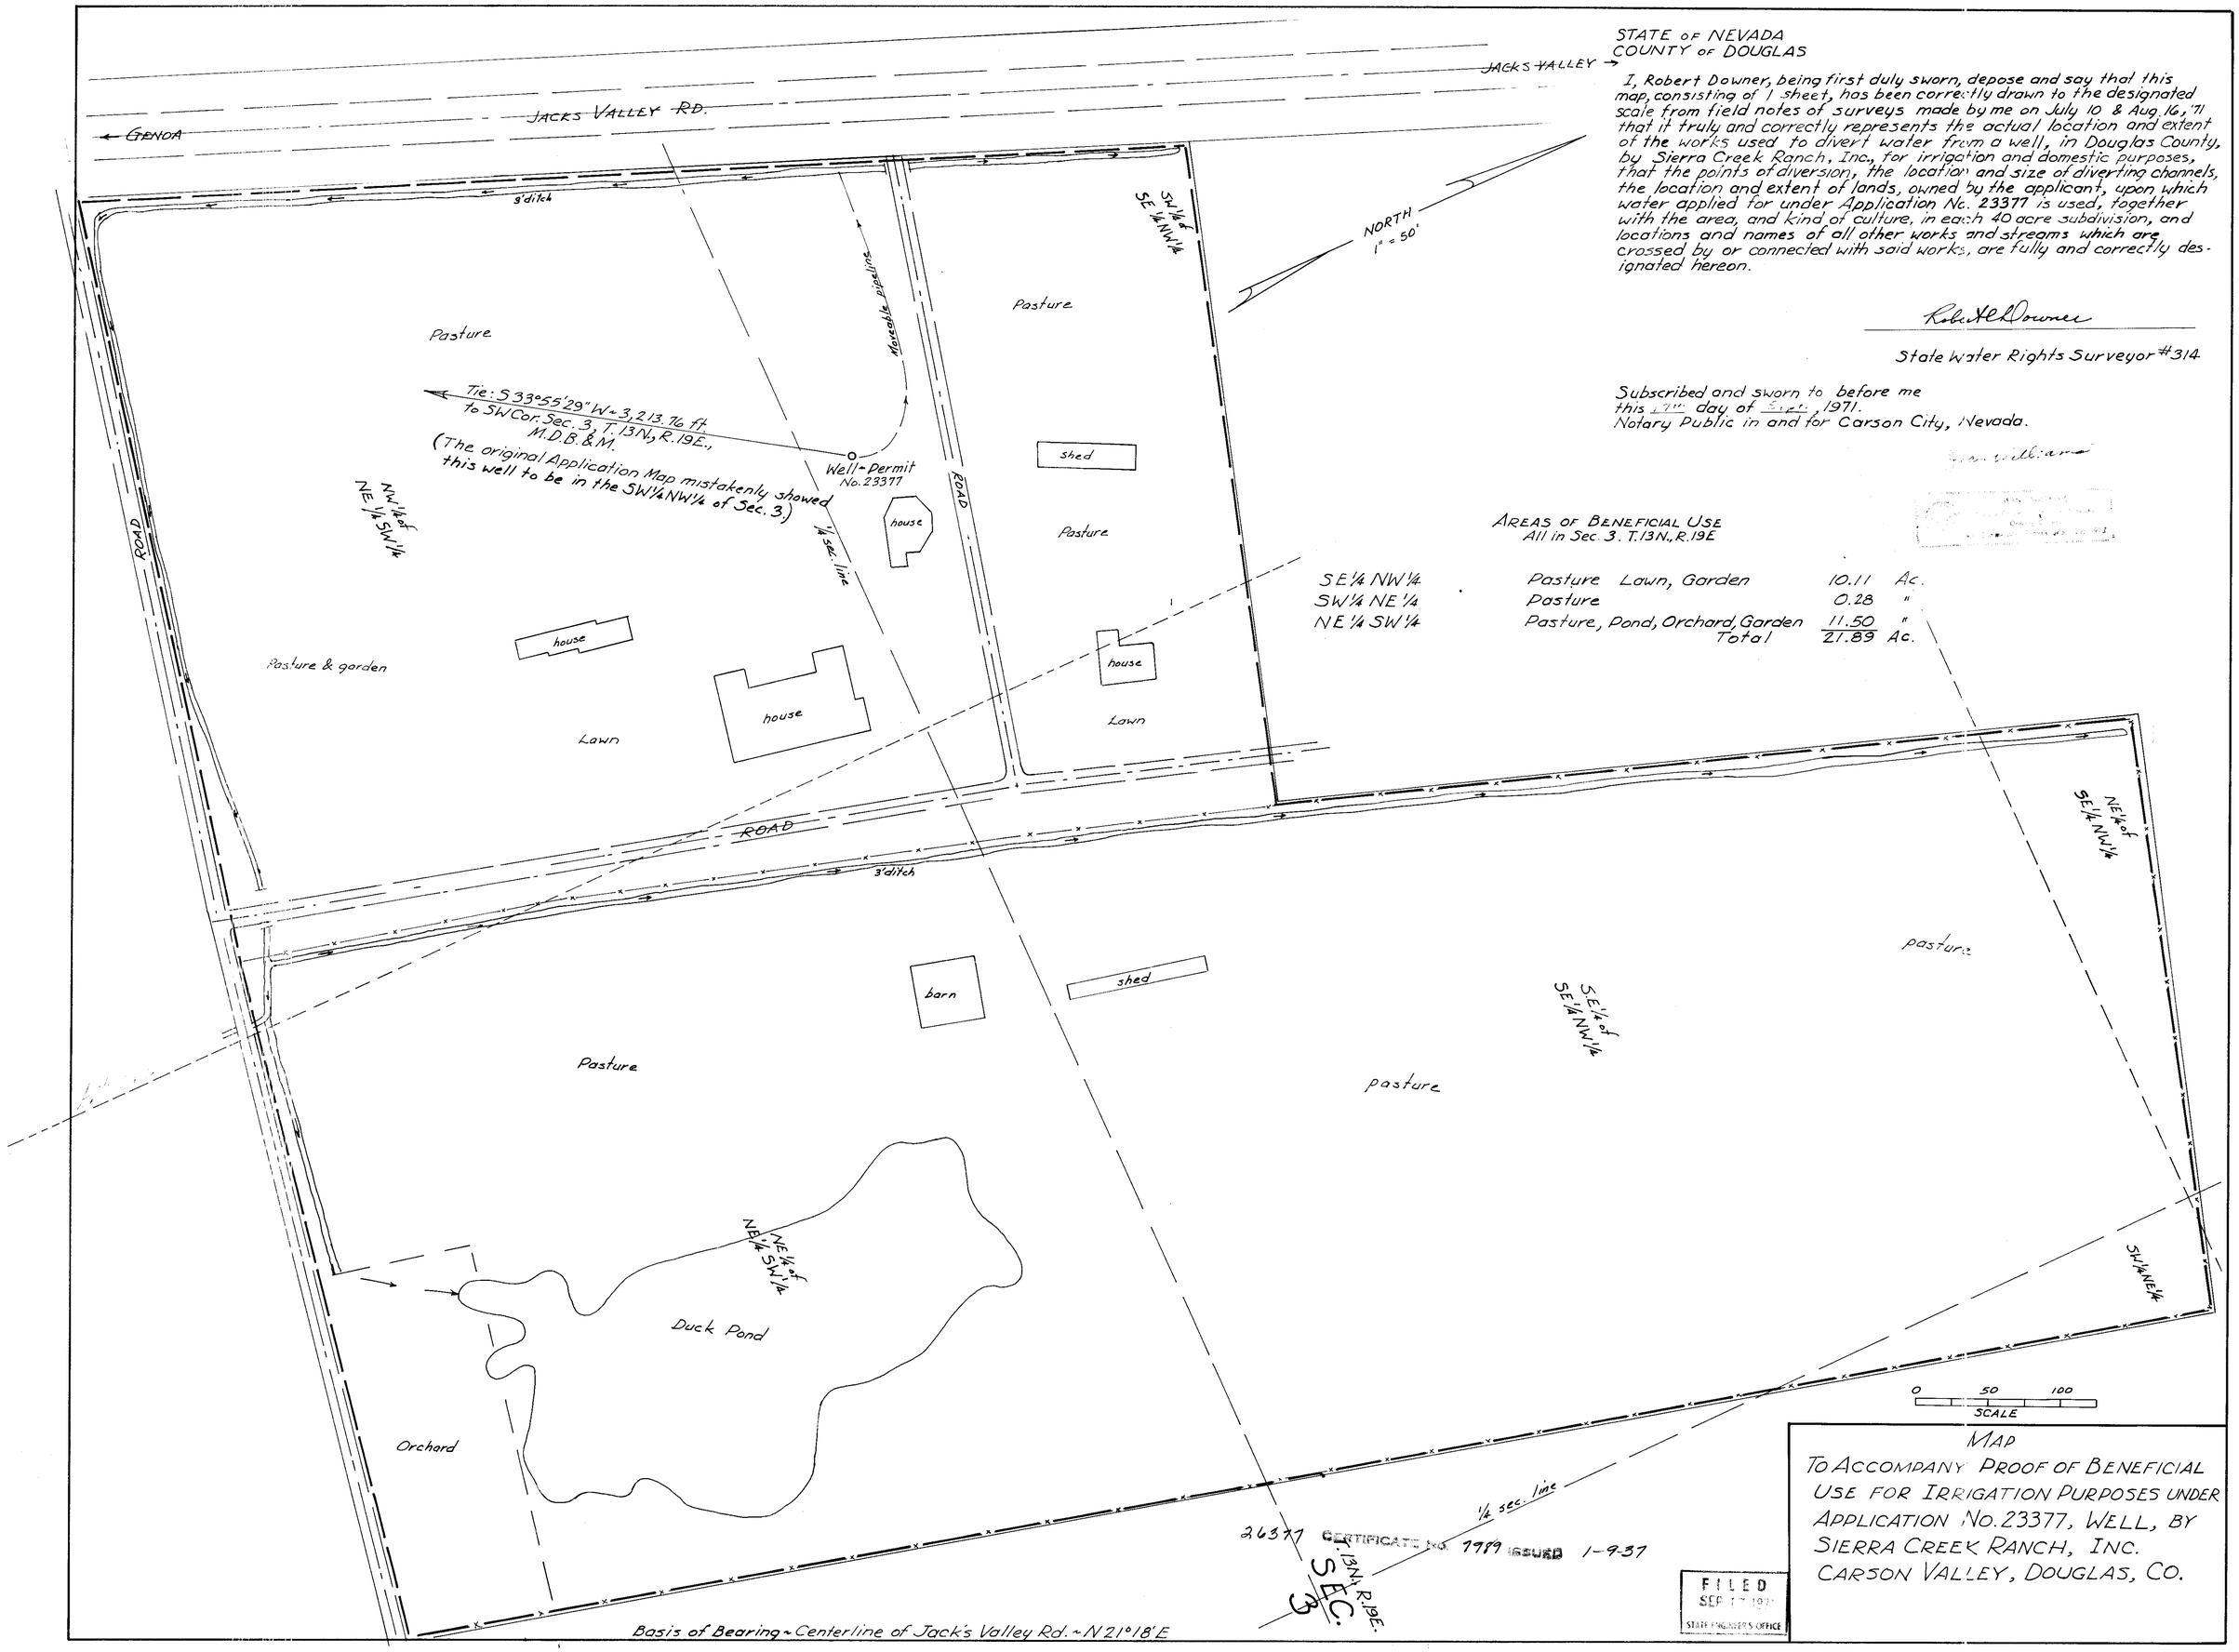

STATE OF NEVADA
COUNTY OF DOUGLAS

I, Robert Downer, being first duly sworn, depose and say that this map, consisting of 1 sheet, has been correctly drawn to the designated scale from field notes of surveys made by me on July 10 & Aug. 16, '71 that it truly and correctly represents the actual location and extent of the works used to divert water from a well, in Douglas County, by Sierra Creek Ranch, Inc., for irrigation and domestic purposes, that the points of diversion, the location and size of diverting channels, the location and extent of lands, owned by the applicant, upon which water applied for under Application No. 23377 is used, together with the area, and kind of culture, in each 40 acre subdivision, and locations and names of all other works and streams which are crossed by or connected with said works, are fully and correctly designated hereon.

Robert H. Downer

State Water Rights Surveyor #314

Subscribed and sworn to before me
this 17th day of Sept., 1971.
Notary Public in and for Carson City, Nevada.

AREAS OF BENEFICIAL USE
All in Sec. 3. T.13N., R.19E

SE¼ NW¼	Pasture Lawn, Garden	10.11	Ac.
SW¼ NE¼	Pasture	0.28	"
NE¼ SW¼	Pasture, Pond, Orchard, Garden	11.50	"
	Total	21.89	Ac.

Basis of Bearing ~ Centerline of Jack's Valley Rd. ~ N 21°18'E

26377 CERTIFICATE No. 7989 ISSUED 1-9-37

FILED
SEP 17 1971
STATE ENGINEER'S OFFICE

MAP
TO ACCOMPANY PROOF OF BENEFICIAL USE FOR IRRIGATION PURPOSES UNDER APPLICATION No. 23377, WELL, BY SIERRA CREEK RANCH, INC.
CARSON VALLEY, DOUGLAS, CO.

74065 26377 23377 File