Place of Use: Portion of SW¼SE¼ Sec. 3 - 28.18 Ac.
Portion of SE¼SW¼ Sec. 3 - 3.179 Ac.
Total 31.359 Ac.

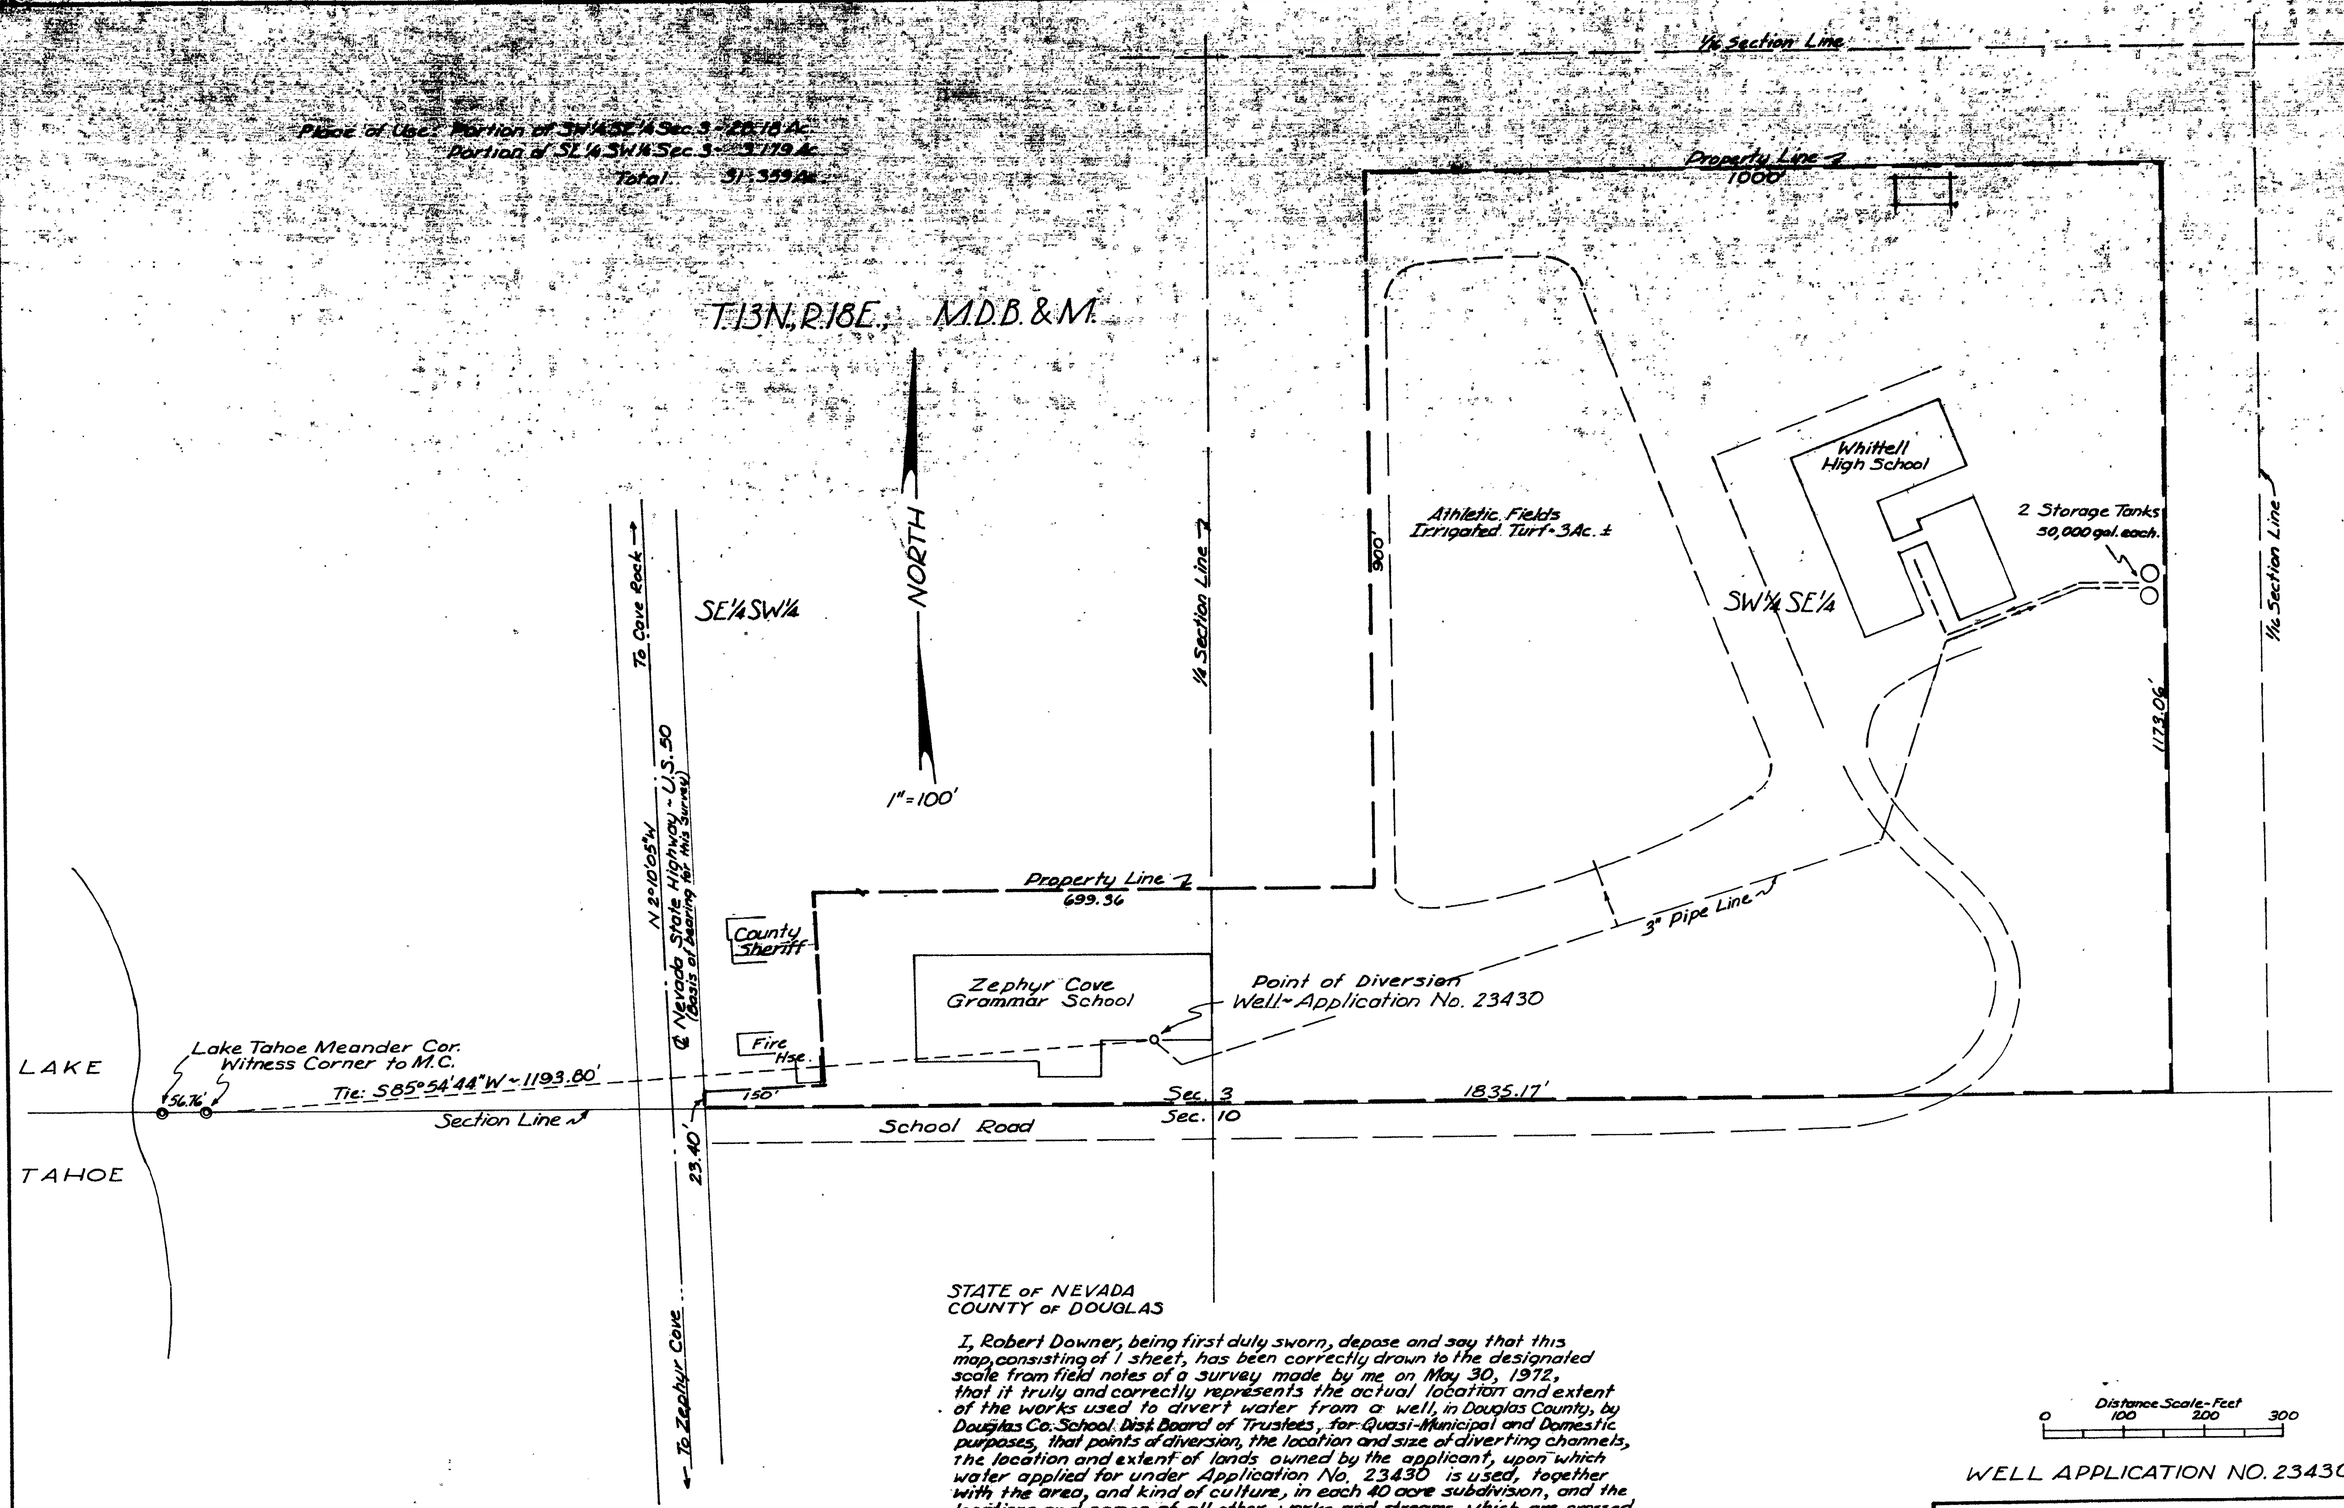

STATE OF NEVADA
COUNTY OF DOUGLAS

I, Robert Downer, being first duly sworn, depose and say that this map, consisting of 1 sheet, has been correctly drawn to the designated scale from field notes of a survey made by me on May 30, 1972, that it truly and correctly represents the actual location and extent of the works used to divert water from a well, in Douglas County, by Douglas Co. School Dist. Board of Trustees, for Quasi-Municipal and Domestic purposes, that points of diversion, the location and size of diverting channels, the location and extent of lands owned by the applicant, upon which water applied for under Application No. 23430 is used, together with the area, and kind of culture, in each 40 acre subdivision, and the locations and names of all other works and streams, which are crossed by or connected with said works are fully and correctly designated thereon.

Robert Downer

State Water Rights Surveyor #314

Subscribed and sworn to before me Jean Williams
this 7th day of June, 1972.
Notary Public in and for Douglas County, Nevada.

CERTIFICATE No. 794, ISSUED 10-2-72

JEAN WILLIAMS
Notary Public — State of Nevada
Douglas County
My Commission Expires Sept. 26, 1975

FILED
JUN 7 1972
State Engineer's Office

WELL APPLICATION NO. 23430

MAP
TO ACCOMPANY PROOF OF
BENEFICIAL USE FOR
QUASI-MUNICIPAL (SCHOOL)
AND DOMESTIC PURPOSES
FROM A WELL
BY
DOUGLAS COUNTY SCHOOL DIST.
BOARD OF TRUSTEES
SCALE: 1"=100'
DOWNER ENGINEERING - MINDEN, NEV.

23430