Section	Subdivision	Township	Range	Acreage	Culture
24	SW1/4 NW1/4	16N.	44E.	23.03	Meadow Grasses
24	SE1/4 NW1/4	16N.	44E.	38.48	" " " "
24	NE1/4 SW1/4	16N.	44E.	40.00	" " " "
24	SE1/4 SW1/4	16N.	44E.	21.29	" " " "
24	NW1/4 SE1/4	16N.	44E.	40.00	" " " "
24	NE1/4 SE1/4	16N.	44E.	22.56	" " " "
24	SW1/4 SE1/4	16N	44E.	36.85	" " " "
24	SE1/4 SE1/4	16N.	44E.	39.82	" " " "
		Total	Acreage	262.03	

STATE OF NEVADA
County of *White Pine* } ss.

I, *Richard W. Forman*, being first duly sworn, depose and say that this map, consisting of one sheet, has been correctly drawn to the designated scale from field notes of a survey made under my supervision and direction between the *1st* day of *February* and the *7th* day of *February, 1973*, that it truly and correctly represents the proposed location and extent of the works used to divert water from *Big Smokey Creek in Lander County*, by *Young Brothers Livestock, Inc.* for irrigation and domestic purposes under Application No. 23503. That the point of diversion, the location, size of the diverting channel, location and description of all measuring devices, the location and extent of lands owned or controlled by the applicant upon which water applied for under Application No. 23503 is used together with the area and kind of culture in each 40-acre subdivision, and the location and names of all other works or streams which are crossed by or connected with said works are fully and correctly designated thereon.

Richard W. Forman
State Water Right Surveyor

Subscribed and sworn to before me this 20th day of June, 1973.

Linda K. Carson
Notary Public in and for *White Pine* County, Nevada

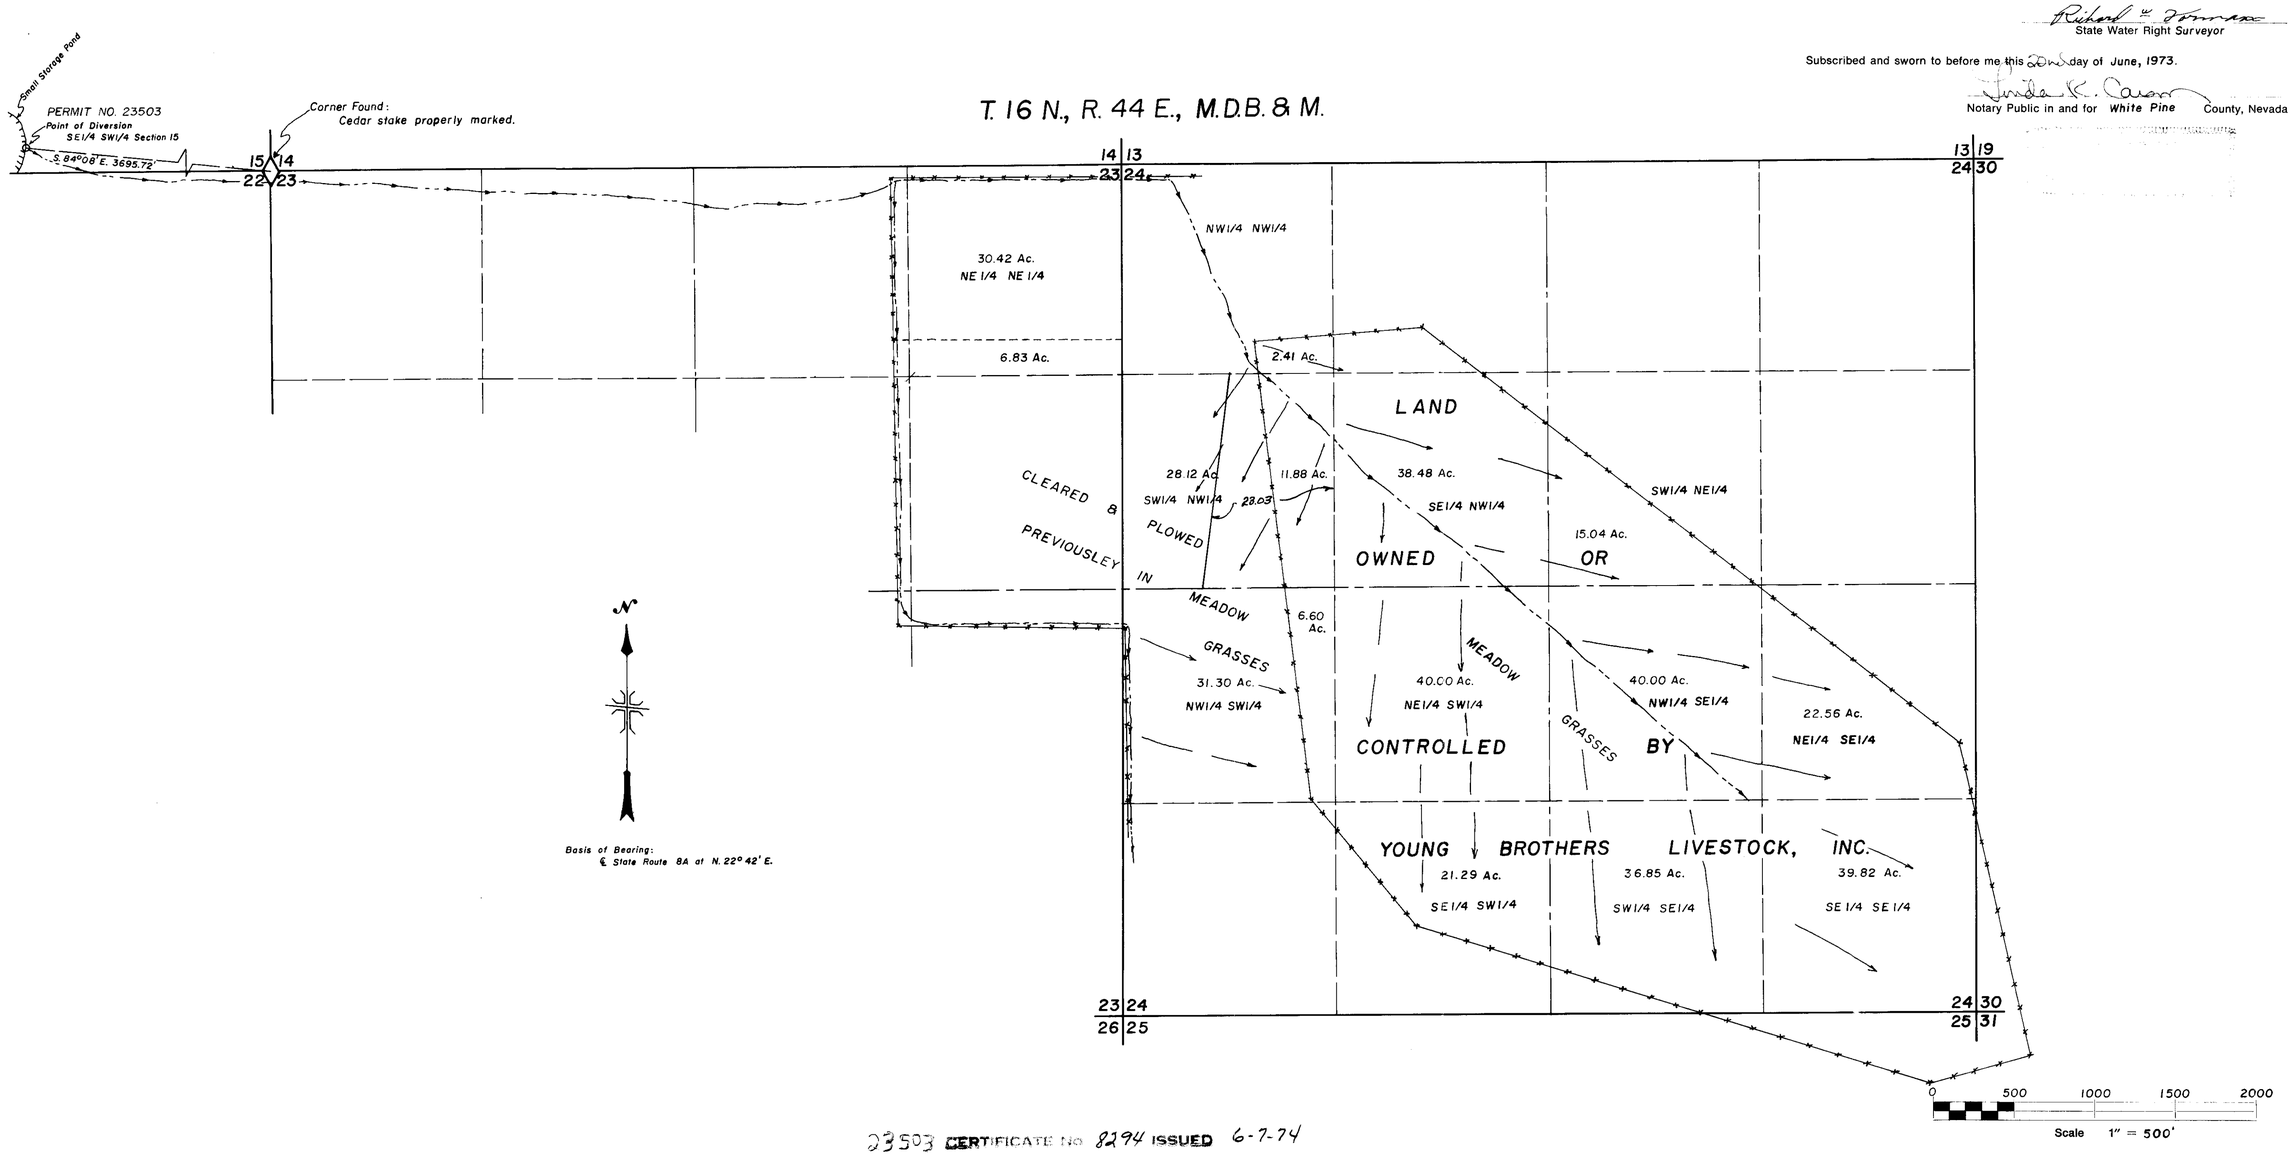

23503 CERTIFICATE NO. 8294 ISSUED 6-7-74

67296 CERTIFICATE NO. 18772 ISSUED 8-1-12

DATE	DESCRIPTION

FIELD	CHECK
DETAIL	APPROVED
DESIGN	FILE No.
TRACING	DR'G. No.

S

MAP TO ACCOMPANY PROOF OF BENEFICIAL USE UNDER PERMIT No. 23503

FOR IRRIGATION & DOMESTIC

BY YOUNG BROTHERS LIVESTOCK INC.

FROM BIG SMOKEY CREEK

BOUNDY & FORMAN, INC.
ELY, NEVADA

FILED
APR 2 1974
STATE ENGINEER'S OFFICE

71639T 68328T 67485T 67296 23503