Section	Subdivision	Township	Range	Cultivated Acreage	Description of Culture	Date of first Culture
36	SW1/4 SE1/4	10 N.	65 E.	6.115	Crested Wheat	
36	SW1/4 SE1/4	10 N.	65 E.	5.620	Alfalfa	
36	SE1/4 SE1/4	10 N.	65 E.	13.801	"	
36	SW1/4 SE1/4	10 N.	65 E.	28.924	Pasture	
36	SE1/4 SE1/4	10 N.	65 E.	24.214	"	
1	NE1/4 NW1/4	9 N.	65 E.	5.620	"	
1	NW1/4 NE1/4	9 N.	65 E.	40.080	"	
1	NE1/4 NE1/4	9 N.	65 E.	39.915	"	
1	SE1/4 NW1/4	9 N.	65 E.	6.363	"	
1	SW1/4 NE1/4	9 N.	65 E.	35.122	"	
1	SE1/4 NE1/4	9 N.	65 E.	39.998	"	
			TOTAL ACREAGE	245.772		

(Permit No. 23530)

Section	Subdivision	Township	Range	Cultivated Acreage	Description of Culture	Date of first Culture
31	NW1/4 SW1/4	10 N.	66 E.	36.857	Pasture	
31	NE1/4 SW1/4	10 N.	66 E.	6.446	"	
31	SW1/4 SW1/4	10 N.	66 E.	37.023	"	
31	SE1/4 SW1/4	10 N.	66 E.	30.577	"	
31	NE1/4 SW1/4	10 N.	66 E.	34.957	Alfalfa	
31	NW1/4 SE1/4	10 N.	66 E.	6.115	"	
31	SE1/4 SW1/4	10 N.	66 E.	4.215	"	
31	SW1/4 SE1/4	10 N.	66 E.	0.331	"	
31	NW1/4 SE1/4	10 N.	66 E.	35.618	Crested Wheat	
31	SW1/4 SE1/4	10 N.	66 E.	38.262	"	
31	SW1/4 SE1/4	10 N.	66 E.	2.231	Pasture	
			TOTAL ACREAGE	252.632		

(Permit No. 23531)

Section	Subdivision	Township	Range	Cultivated Acreage	Description of Culture	Date of first Culture
31	NW1/4 NW1/4	10 N.	66 E.	7.768	Crested Wheat	
31	NE1/4 NW1/4	10 N.	66 E.	21.652	"	
31	NW1/4 NE1/4	10 N.	66 E.	23.305	"	
31	NW1/4 NW1/4	10 N.	66 E.	25.701	Alfalfa	
31	NE1/4 NW1/4	10 N.	66 E.	15.288	"	
31	NW1/4 NE1/4	10 N.	66 E.	13.966	"	
31	SW1/4 NW1/4	10 N.	66 E.	37.188	"	
31	SE1/4 NW1/4	10 N.	66 E.	40.494	"	
31	SW1/4 NE1/4	10 N.	66 E.	39.419	"	
			TOTAL ACREAGE:	224.781		

(Permit No. 23532)

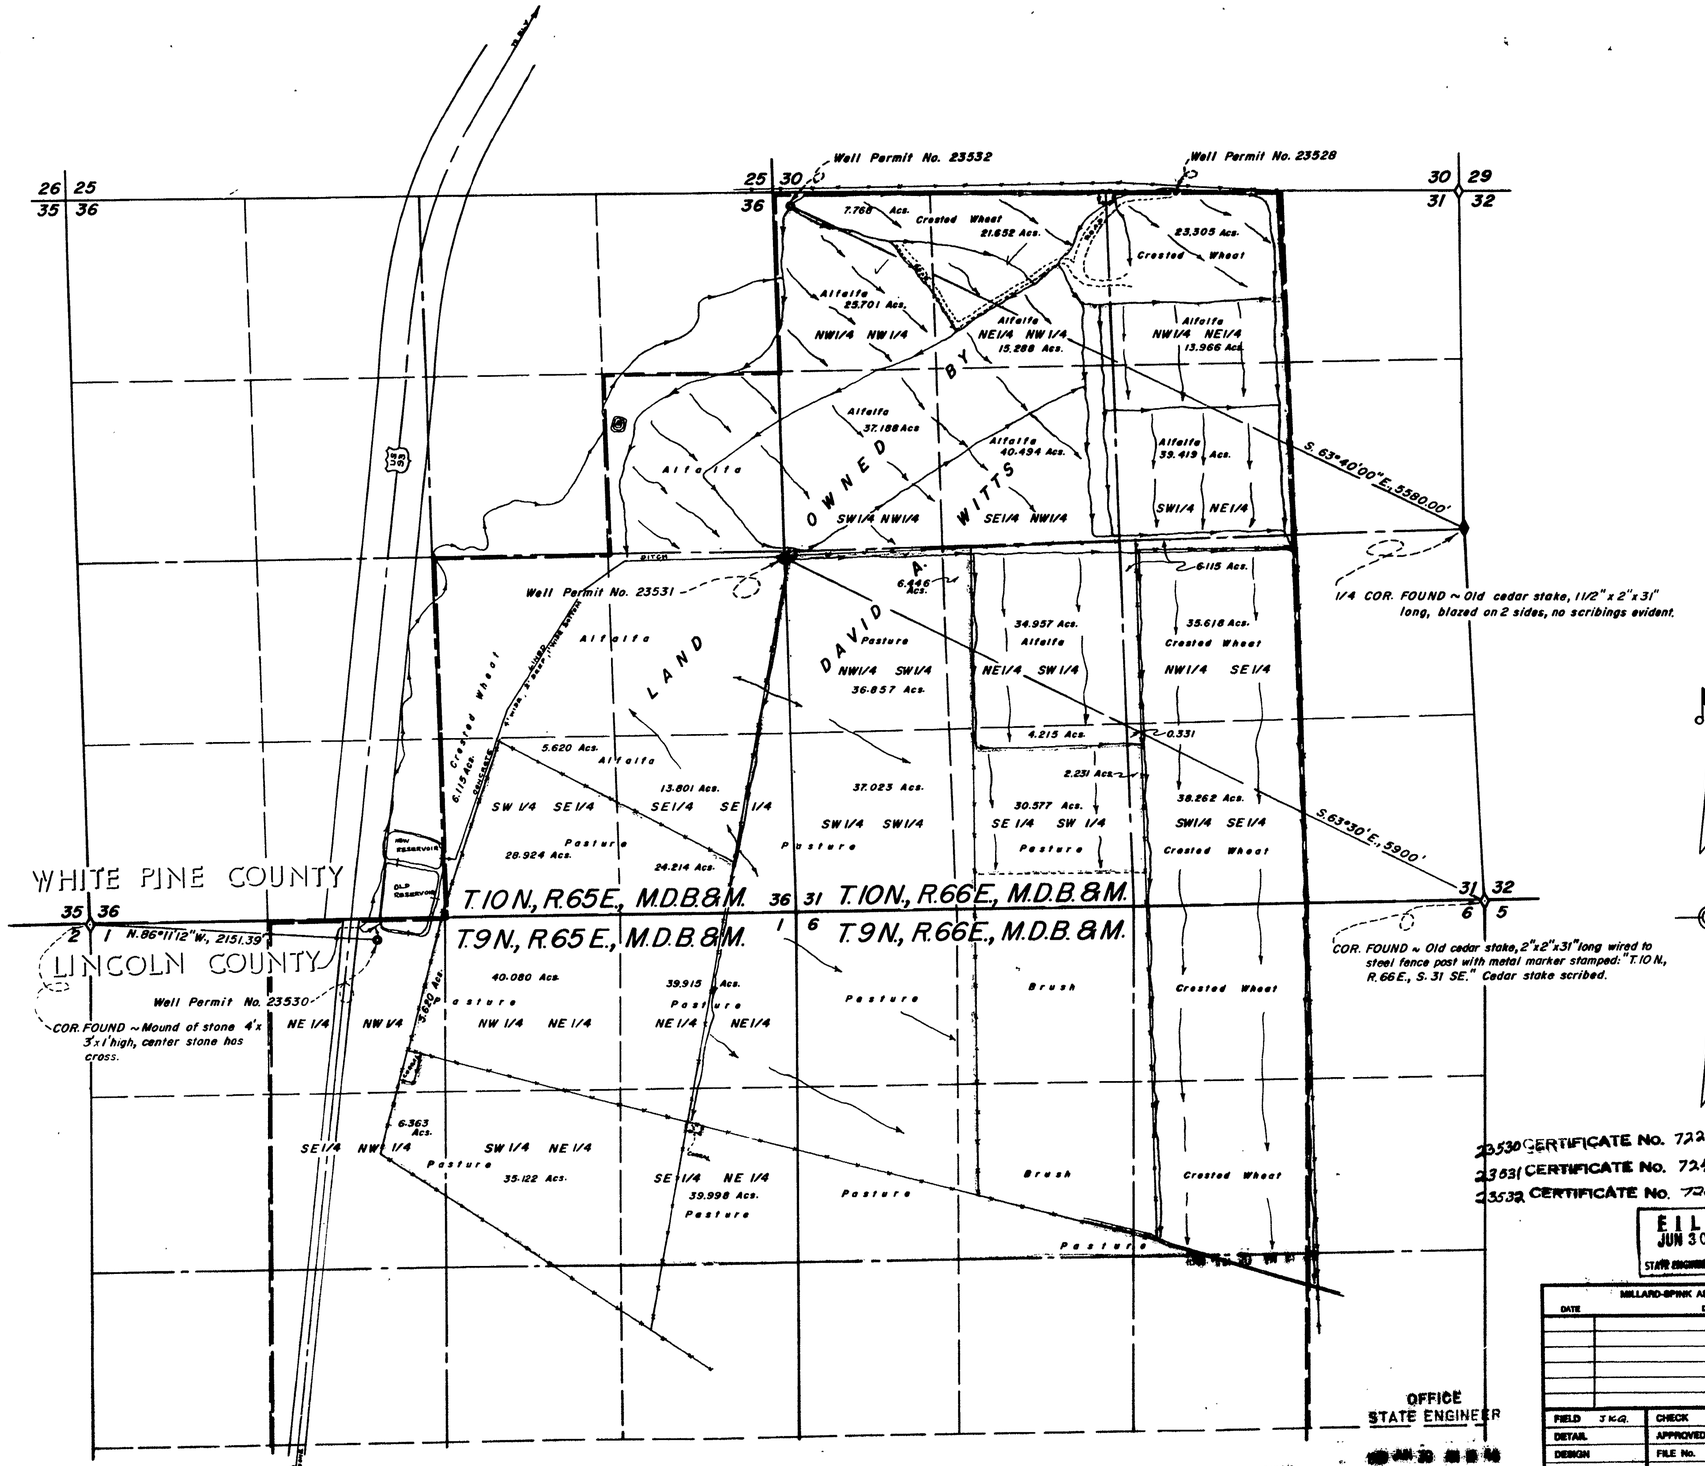

STATE OF NEVADA
County of White Pine } s.s.

I, Walter L. Neitz, being first duly sworn, depose and say that this map consisting of 1 sheet, has been correctly drawn to the designated scale from field notes of a survey made under my supervision and direction between the 4 th and 6 th days of June, 1969; that it truly and correctly represents the location and extent of the works used to divert water from underground sources in White Pine & Lincoln Counties by David A. Witts for irrigation and domestic purposes under appl. Nos 23530, 23531 & 23532. That the point of diversion, the location, size and grades of the diverting channel, location and description of all measuring devices, the location and extent of lands owned or controlled by the applicant upon which water applied for under appl. Nos 23530, 23531 & 23532 is used, together with the area and kind of culture in each 40-acre subdivision, and the location and names of all other works or streams which are crossed by or connected with said works fully and correctly designated thereon.

Walter L. Neitz
State Water Right Surveyor

Subscribed and sworn to before me this 24th day of June, 1969.

James R. Prince
Notary Public in and for White Pine County, Nevada.

JAMES R. PRINCE
Notary Public State of Nevada
White Pine County
My Commission Expires Feb. 2, 1970

23530 CERTIFICATE No. 7225 ISSUED 12-26-69
23531 CERTIFICATE No. 7246 ISSUED 12-15-69
23532 CERTIFICATE No. 7250 ISSUED 1-6-70

0 600 1200 1800 2400
Scale ~ 1" = 600'

FILED
JUN 30 1969
STATE ENGINEER'S OFFICE

MILLARD-SPINK ASSOCIATES, INC.

DATE	DESCRIPTION

FIELD J.K.Q.	CHECK
DETAIL	APPROVED
DESIGN	FILE No.
TRACING I.A.L.	DRG. No.

MAP TO ACCOMPANY PROOF OF BENEFICIAL USE UNDER PERMIT No. 23530, No. 23531 & No. 23532
FOR IRRIGATION & DOMESTIC
BY DAVID A. WITTS
FROM UNDERGROUND SOURCES

MILLARD - SPINK ASSOCIATES, INC.
ENGINEERS - PLANNERS - SURVEYORS
ELY, NEVADA 4/20/69

OFFICE
STATE ENGINEER
JUN 30 1969

23532 23531 23530