SECTION	SUBDIVISION	TOWN-SHIP	RANGE	CULTIVATED ACREAGE	DESCRIPTION OF CULTURE	DATE OF FIRST CULTURE
33	NE1/4 NW1/4	11N.	62E.	3.01 Ac.	Grass	
33	NE1/4 NW1/4	"	"	3.49 Ac.	"	
33	SE1/4 NW1/4	"	"	2.48 Ac.	Oats	
33	SE1/4 NW1/4	"	"	6.83 Ac.	Alfalfa	
33	SE1/4 NW1/4	"	"	5.62 Ac.	Clover, Grain & Grass	
33	NE1/4 SW1/4	"	"	21.01 Ac.	" " "	
33	NE1/4 SW1/4	"	"	7.09 Ac.	Alfalfa	
33	SW1/4 NE1/4	"	"	7.93 Ac.	"	
33	SW1/4 NE1/4	"	"	.73 Ac.	Grain & Grass	
33	NW1/4 SE1/4	"	"	5.00 Ac.	" "	
33	NW1/4 SE1/4	"	"	11.02 Ac.	Alfalfa	
33	SW1/4 SE1/4	"	"	11.46 Ac.	"	
		TOTAL 92.82 Ac.				

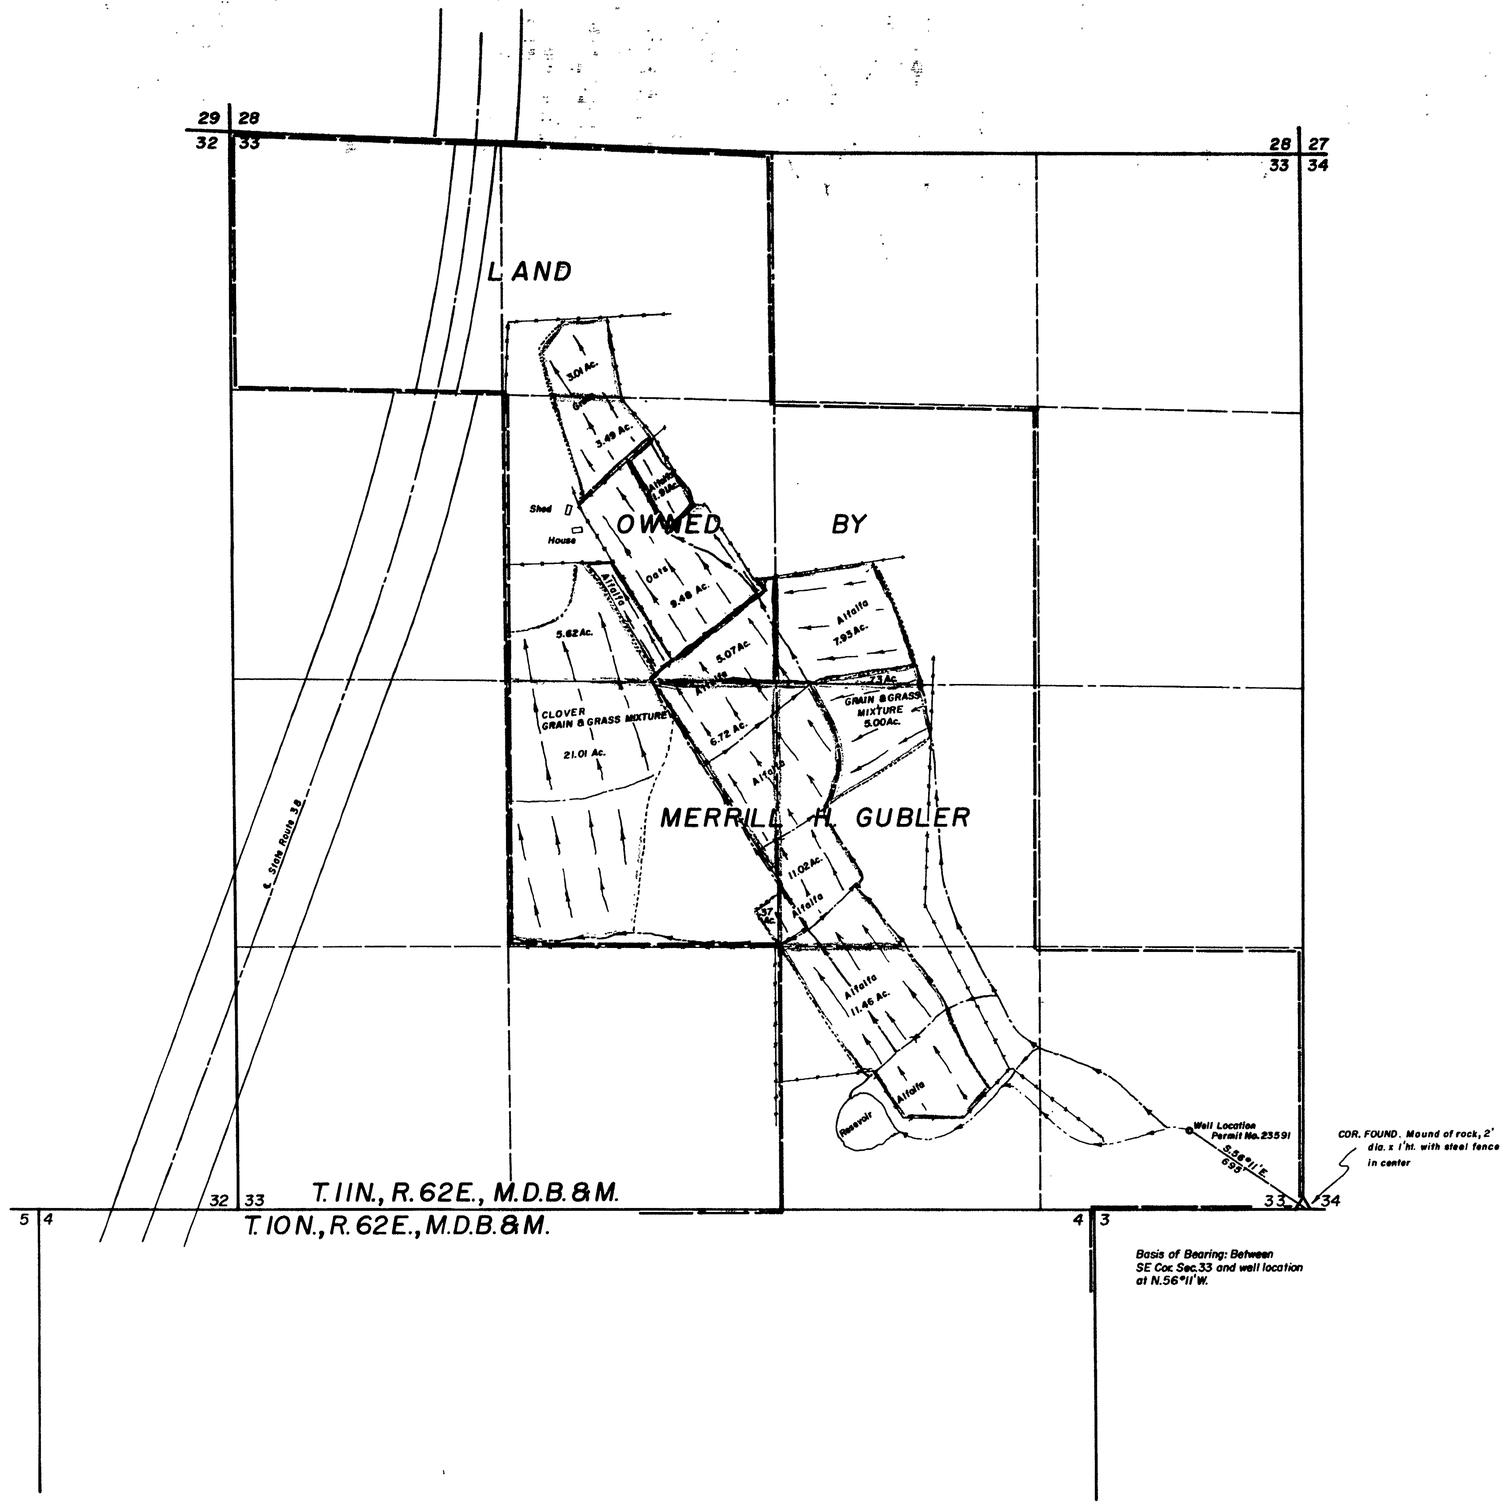

State of Nevada
County of White Pine s.s.

I, Richard W. Forman, being first duly sworn, depose and say that this map, consisting of one sheet, has been correctly drawn to the designated scale from field notes of a survey made under my supervision and direction, between the 27 th. day of December 1972, and the 3rd. day of January 1973, that it truly and correctly represents the location and extent of the works used to divert water from Underground Sources in White Pine County, by

MERRILL H. GUBLER

for irrigation & domestic purposes under Application No. 23591. That the point of diversion, the location, size of the diverting channel, location and description of all measuring devices, the location and extent of lands owned or controlled by the applicant upon which water applied for under Application No. 23591 is used, together with the area and kind of culture in each 40-acre subdivision, and the location and names of all other works or stream which are crossed by or connected with said works are fully and correctly designated thereon.

Richard W. Forman
State Water Right Surveyor

Subscribed and sworn to before me this 4th day of January, 1973.

Linda R. Larson
Notary Public in and for White Pine County, Nevada
My commission expires August 28, 19[illegible]

0 400 800 1200 1600
Scale ~ 1" = 400'

FILED
JAN 8 1973
STATE ENGINEER'S OFFICE

23591 CERTIFICATE No. 8646 ISSUED 11-24-75

DATE	DESCRIPTION

FIELD	DESIGN	DR'G. No.
DETAIL	TRACING	FILE No.
CALC.	CHECK	FLD. BK.
COMP.	APPROVED	

MAP TO ACCOMPANY PROOF OF BENEFICIAL USE UNDER PERMIT NO. 23591

FOR IRRIGATION & DOMESTIC

BY MERRILL H. GUBLER

FROM UNDERGROUND SOURCES

BOUNDY & FRASER INC.
ELY, NEVADA

23591