Section	Sub-division	Town-ship	Range	Acres	Culture
10	NW¼NE¼	42N	37E	7.35	Winter Wheat
..	.. ..	..	..	32.65	Alfalfa
..	NE¼NE¼	..	..	40.00	..
..	SE¼NE¼	..	..	40.00	..
..	SW¼NE¼	..	..	40.00	..
Total				160.00	

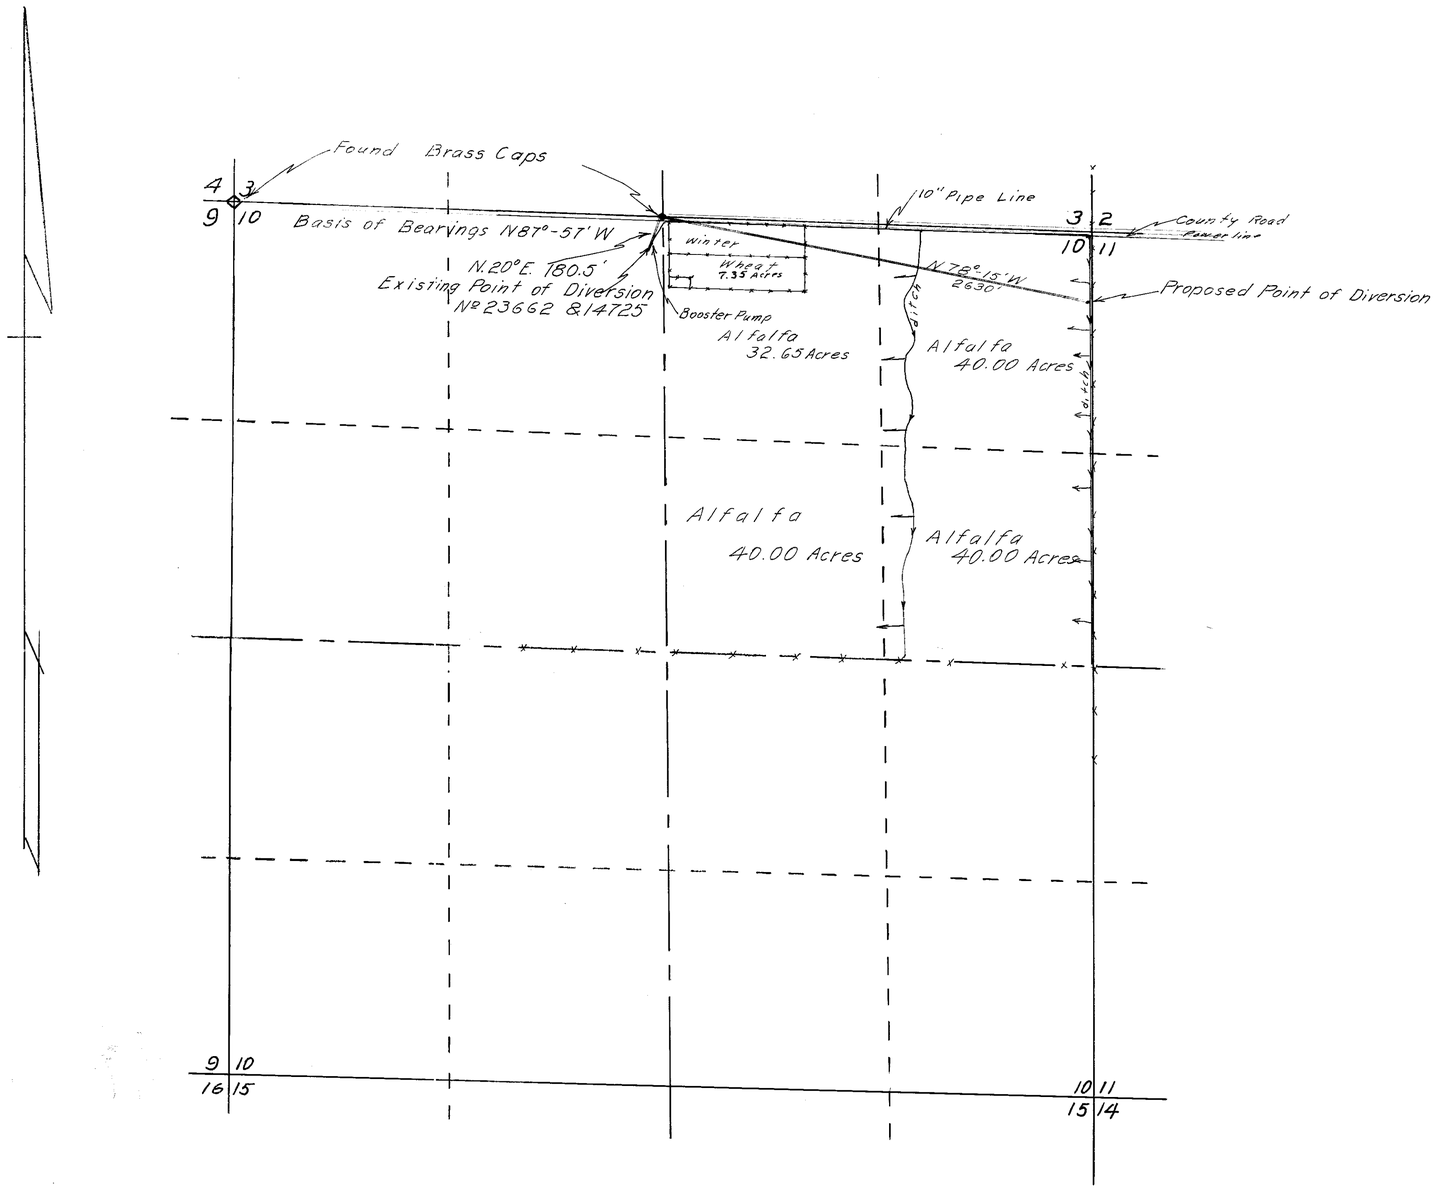

T. 42N., R. 37E., M.D.B.&M.

STATE of NEVADA
COUNTY of HUMBOLDT } S.S.

I, J.R. Caldwell, being first duly sworn, depose and say that this map has been drawn to the designated scale from field notes of a survey made by me, on the 6th day of August, 1968; that it truly and correctly represents the location and extent of the works used to divert water from underground in Humboldt County by Robert F. & Rosemary Key for irrigation and domestic purposes under application № 23662. That the point of diversion, the location, size of the diverting channel, location and description of all measuring devices, the location and extent of lands owned or controlled by the applicant upon which water applied for under application № 23662 is used, together with the area and kind of culture in each 40-acre subdivision, and the location and names of all other works or streams which are crossed by or connected with said works are fully and correctly designated there on.

J.R. Caldwell
State Water-Right Surveyor № 276

Subscribed and sworn to before me this 9th day of August, 1968

Toni Blade

TONI BLADE
Notary Public — State of Nevada
Humboldt County
My Commission Expires Feb. 1, 1971

Scale 1" = 500'

500 0 500 1000 1500 2000

CERTIFICATE No. ISSUED

FILED
AUG 13 1968
STATE ENGINEER'S OFFICE

MAP TO ACCOMPANY PROOF OF BENEFICIAL USE & CHANGE OF POINT OF DIVERSION

APPLICATION NO 23662
FOR IRRIGATION
BY: ROBERT F. & ROSEMARY KEY

24633 CERTIFICATE No. 7297 ISSUED 3-5-70

86438 83246T 24633 23662 file