Cultural Map Tabulation

Section	Sub-division	Town-ship	Range	Cultivated acreage	Description of Culture	Date of first Culture
19	SE¼ NE¼	2 S.	68 E.	12.9	Alfalfa	
20	SW¼ NW¼	2 S.	68 E.	12.1	Alfalfa	

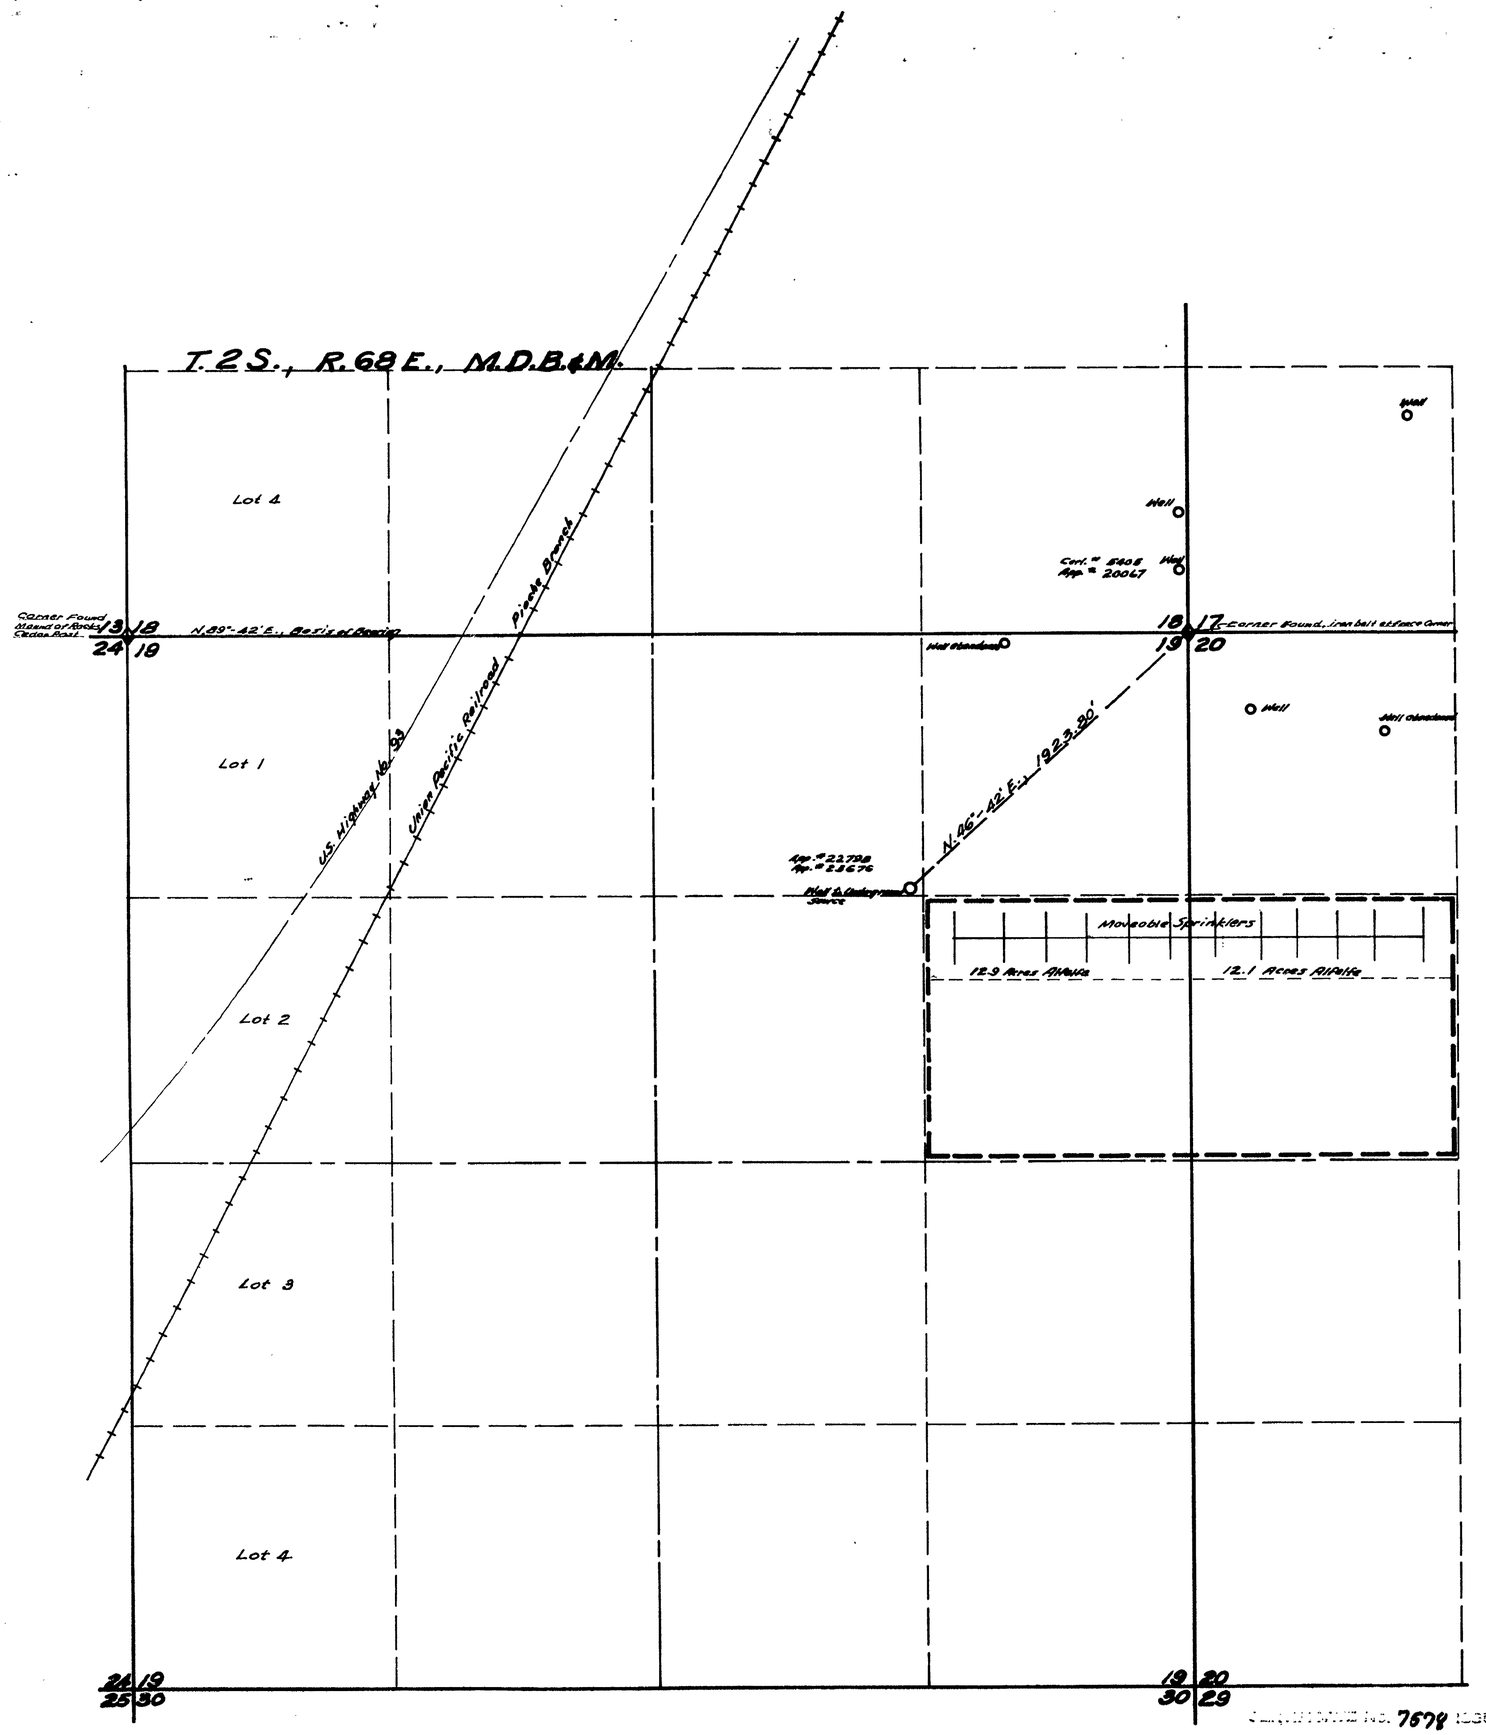

True North

State of Nevada }
County of Lincoln } S.S.

I, Reginald G. Lee, being first duly sworn, depose and say that this map, consisting of one sheet, has been correctly drawn to the designated scale from field notes of a survey made by me the 16 th day of October, and the 18 th day of October, 1970; that it truly and correctly represents the proposed location and the extent of the works used to divert water from Underground Source in Lincoln County, by F. Don Wadsworth for irrigation purposes under Application No. 23676. That the point of diversion, the location, size of the diverting channel, location and description of all measuring devices, the location and extent of lands owned or controlled by the applicant upon which water applied for under Application No. 23676 is used, together with the area and kind of culture in each 40-acre subdivision, and the location and names of all other works or streams which are crossed by or connected with said works are fully and correctly designated thereon.

Reginald G. Lee
State Water Right Surveyor.

Subscribed and Sworn to before me
this 19th day of October, 1970
Barbara S. Mathews, Notary Public

BARBARA S. MATHEWS
Notary Public—State of Nevada
COUNTY OF LINCOLN
My Commission Expires Aug. 28, 1974

0' 400' 800' 1200' 1600' 2000'
Scale 1" = 400'

FILED
OCT 22 1970
STATE ENGINEER

OFFICE
STATE ENGINEER
1970 OCT 22 AM 9 53

PERMIT NO. 7678 ISSUED 4-5-71

MAP
TO ACCOMPANY PROOF OF BENEFICIAL USE UNDER APPLICATION NO. 23676 FOR IRRIGATION & DOMESTIC BY F. DON WADSWORTH FROM UNDERGROUND SOURCE

23676