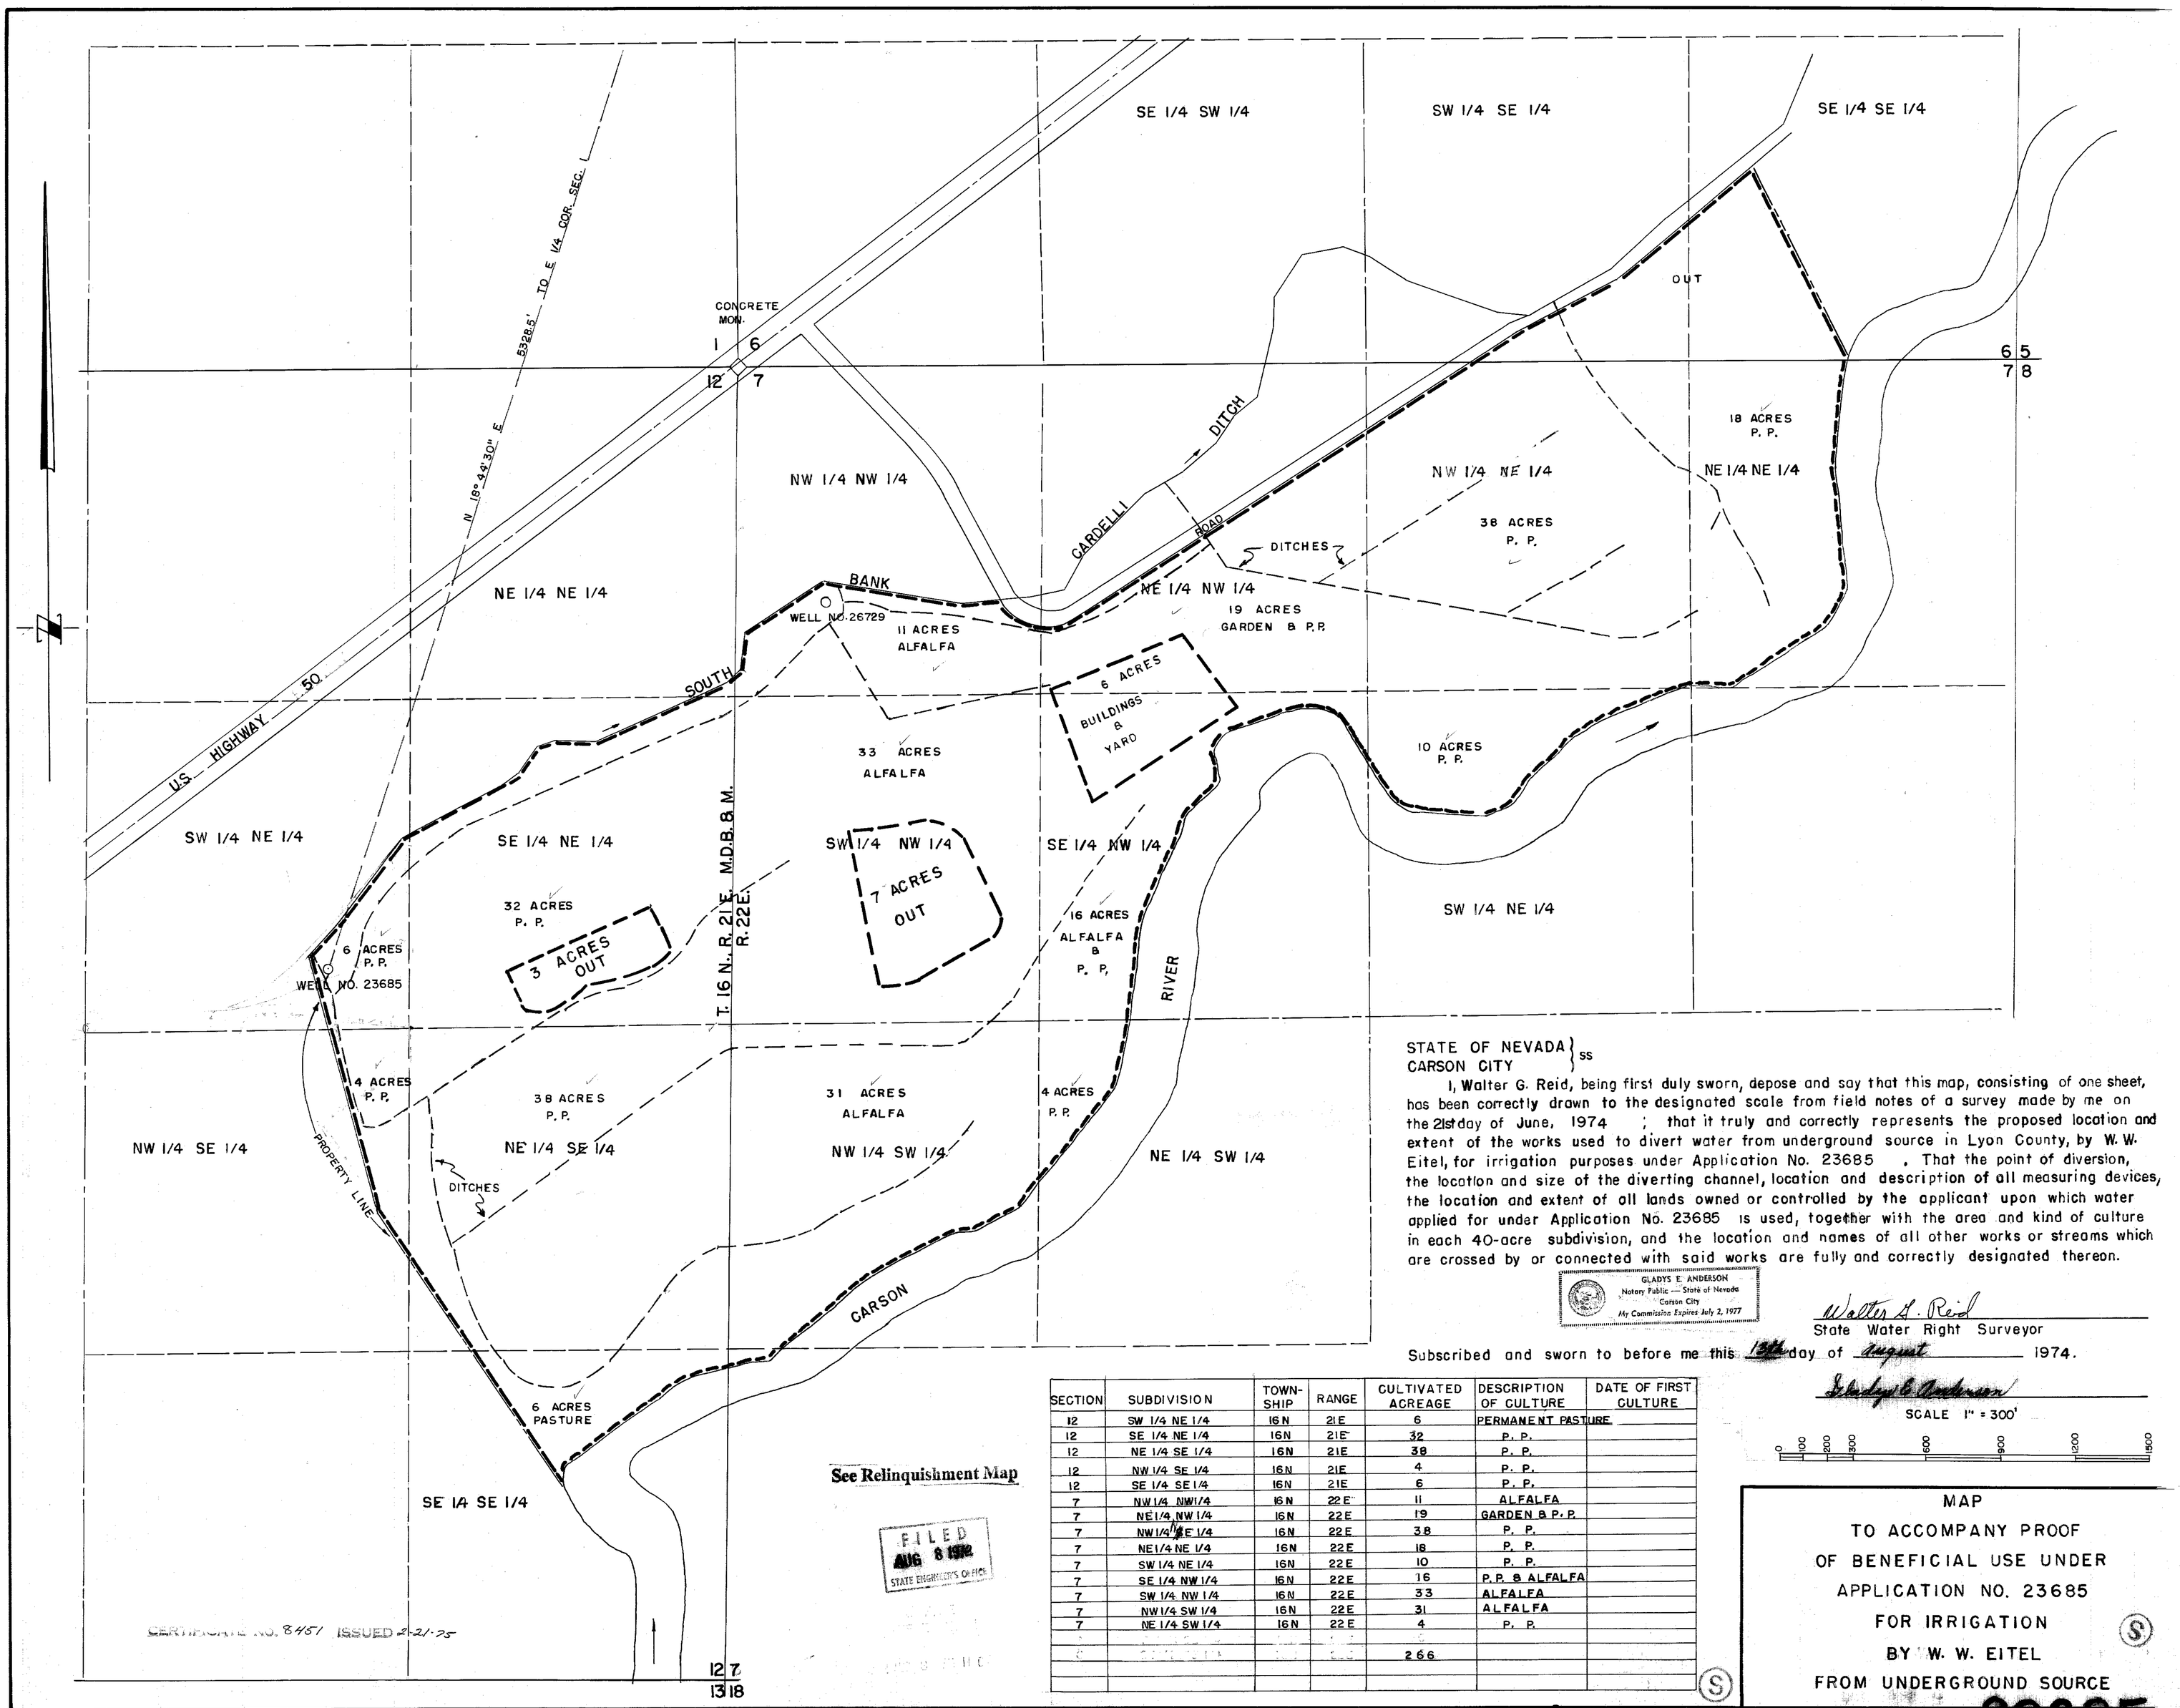

See Relinquishment Map

FILED AUG 8 1974 STATE ENGINEER'S OFFICE

STATE OF NEVADA }
CARSON CITY } ss

I, Walter G. Reid, being first duly sworn, depose and say that this map, consisting of one sheet, has been correctly drawn to the designated scale from field notes of a survey made by me on the 21st day of June, 1974 ; that it truly and correctly represents the proposed location and extent of the works used to divert water from underground source in Lyon County, by W. W. Eitel, for irrigation purposes under Application No. 23685 . That the point of diversion, the location and size of the diverting channel, location and description of all measuring devices, the location and extent of all lands owned or controlled by the applicant upon which water applied for under Application No. 23685 is used, together with the area and kind of culture in each 40-acre subdivision, and the location and names of all other works or streams which are crossed by or connected with said works are fully and correctly designated thereon.

GLADYS E. ANDERSON
Notary Public — State of Nevada
Carson City
My Commission Expires July 2, 1977

Walter G. Reid
State Water Right Surveyor

Subscribed and sworn to before me this 13th day of August 1974.

Gladys E. Anderson

SCALE 1" = 300'

0 100 200 300 600 900 1200 1500

SECTION	SUBDIVISION	TOWN-SHIP	RANGE	CULTIVATED ACREAGE	DESCRIPTION OF CULTURE	DATE OF FIRST CULTURE
12	SW 1/4 NE 1/4	16N	21E	6	PERMANENT PASTURE	
12	SE 1/4 NE 1/4	16N	21E	32	P. P.	
12	NE 1/4 SE 1/4	16N	21E	38	P. P.	
12	NW 1/4 SE 1/4	16N	21E	4	P. P.	
12	SE 1/4 SE 1/4	16N	21E	6	P. P.	
7	NW 1/4 NW 1/4	16N	22E	11	ALFALFA	
7	NE 1/4 NW 1/4	16N	22E	19	GARDEN & P. P.	
7	NW 1/4 NE 1/4	16N	22E	38	P. P.	
7	NE 1/4 NE 1/4	16N	22E	18	P. P.	
7	SW 1/4 NE 1/4	16N	22E	10	P. P.	
7	SE 1/4 NW 1/4	16N	22E	16	P. P. & ALFALFA	
7	SW 1/4 NW 1/4	16N	22E	33	ALFALFA	
7	NW 1/4 SW 1/4	16N	22E	31	ALFALFA	
7	NE 1/4 SW 1/4	16N	22E	4	P. P.	
				266		

MAP
TO ACCOMPANY PROOF
OF BENEFICIAL USE UNDER
APPLICATION NO. 23685
FOR IRRIGATION
BY W. W. EITEL
FROM UNDERGROUND SOURCE

86470 85869 71484 23685