Section	Subdivision	Township	Range	Acreage	Culture
21	NW 1/4 NW 1/4	25 N.	42 E.	40.33	Winter Wheat
21	NE 1/4 NW 1/4	25 N.	42 E.	40.70	"
21	SW 1/4 NW 1/4	25 N.	42 E.	39.09	"
21	SE 1/4 NW 1/4	25 N.	42 E.	40.63	"

STATE OF NEVADA
County of White Pine } ss.

Total Acreage 80.75

Richard M. Forman being first duly sworn, depose and say that this map consisting of one sheet, has been correctly drawn to the designated scale from field notes of a survey made under my supervision and direction between the 19th day of February, 1973, and the 23rd day of February, 1973 and it truly and correctly represents the location and extent of the works used to divert water from underground Sources in Lander County, by Rolla James Sailor Jr. & Julia Elice Sailor for irrigation & domestic purposes under App. No. 23712. That the point of diversion, the location, size of diverting channel, depth and description of all measuring devices, the location and extent of all lands owned or controlled by the applicant upon which water applied for under Application No. 23712 is used, together with the area and kind of culture in each 40-acre subdivision and the location and names of all other works or streams which are crossed or connected with said works are fully and correctly designated hereon.

Richard M. Forman
State Water Right Surveyor

Subscribed and sworn to before me this 23 day of February, 1973.

Trice R. Carson
Notary Public in and for White Pine County Nevada

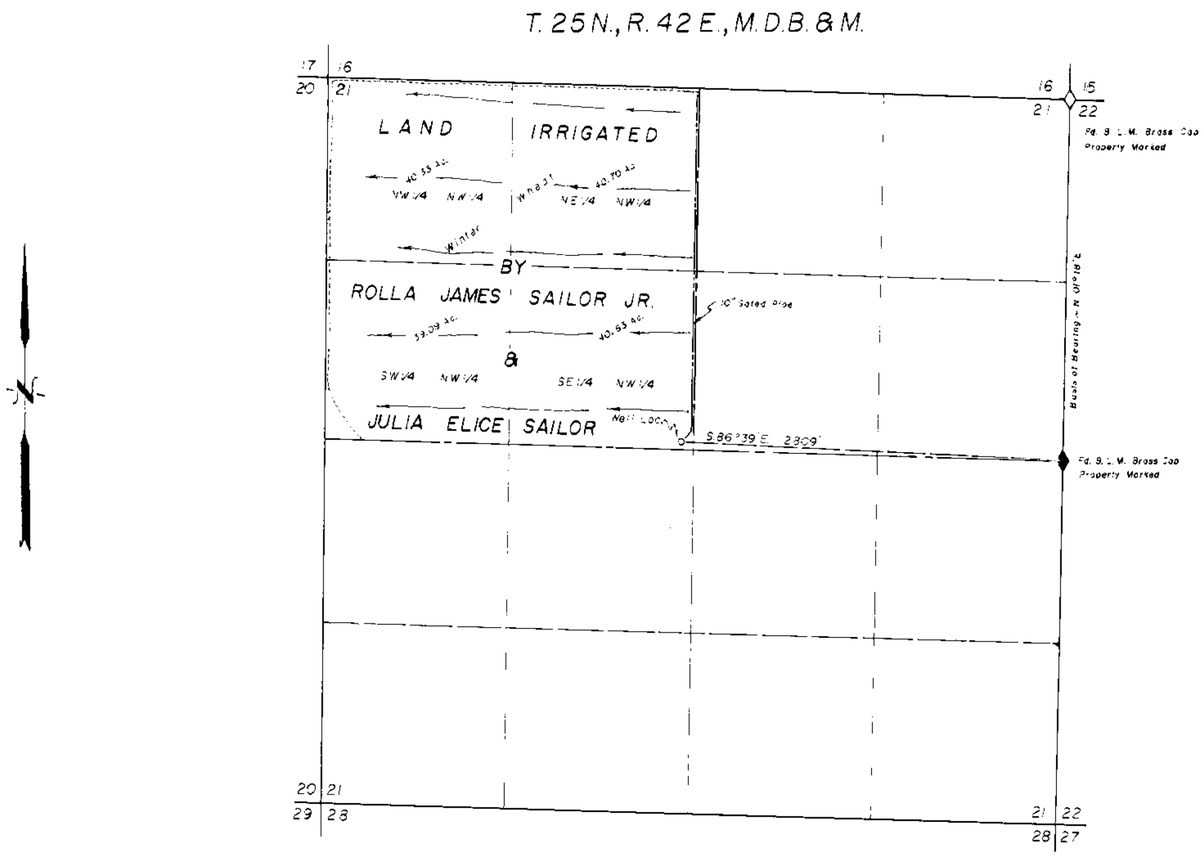

0 600 1200 1800 2400
Scale 1" = 600'

DATE	DESCRIPTION

FIELD	CHECK
DETAIL	APPROVED
DESIGN	FILE No.
TRACING	DRG. No.

MAP TO ACCOMPANY PROOF OF BENEFICIAL USE UNDER PERMIT NO. 23712

FOR IRRIGATION & DOMESTIC

BY ROLLA JAMES SAILOR JR. & JULIA ELICE SAILOR

FROM UNDERGROUND SOURCES

BOUNDY & FRASER INC.
ELY, NEVADA

CERTIFICATE No. 807 ISSUED 5-15-73

FILED
FEB 27 1973
STATE ENGINEER'S OFFICE

STATE ENGINEER

73 FEB 27 AM 10

86026T 23712