CULTURE for WELLS #4 & #5 SUPPLEMENTED by NEW WELLS #8 & #9						
Section	Subdivision	Township	Range	Cultivated Acreage	Description of Culture	Date of First Culture
21	NW¼ NW¼	40 N.	69 E.	0.1	Alfalfa	
21	NE¼ NW¼	"	"	7.1	"	
21	SW¼ NW¼	"	"	7.9	"	
21	SE¼ NW¼	"	"	38.5	"	
21	SW¼ NE¼	"	"	11.9	"	
21	NW¼ SW¼	"	"	0.5	"	
21	NE¼ SW¼	"	"	8.3	"	
21	NE¼ SW¼	"	"	23.6	"	
21	NW¼ SE¼	"	"	10.3	"	
21	NW¼ SE¼	"	"	26.5	"	
21	NE¼ SE¼	"	"	27.3	"	
21	SE¼ SW¼	"	"	10.8	"	
21	SW¼ SE¼	"	"	40.0	"	
21	SE¼ SE¼	"	"	40.0	"	
22	NW¼ SW¼	"	"	9.5	"	
22	SW¼ SW¼	"	"	32.2	"	
27	NW¼ NW¼	"	"	23.88	"	
27	NE¼ NW¼	"	"	2.0	"	
28	NW¼ NE¼	"	"	10.58	"	
28	NE¼ NE¼	"	"	16.94	"	
			TOTAL	347.5 Acres		

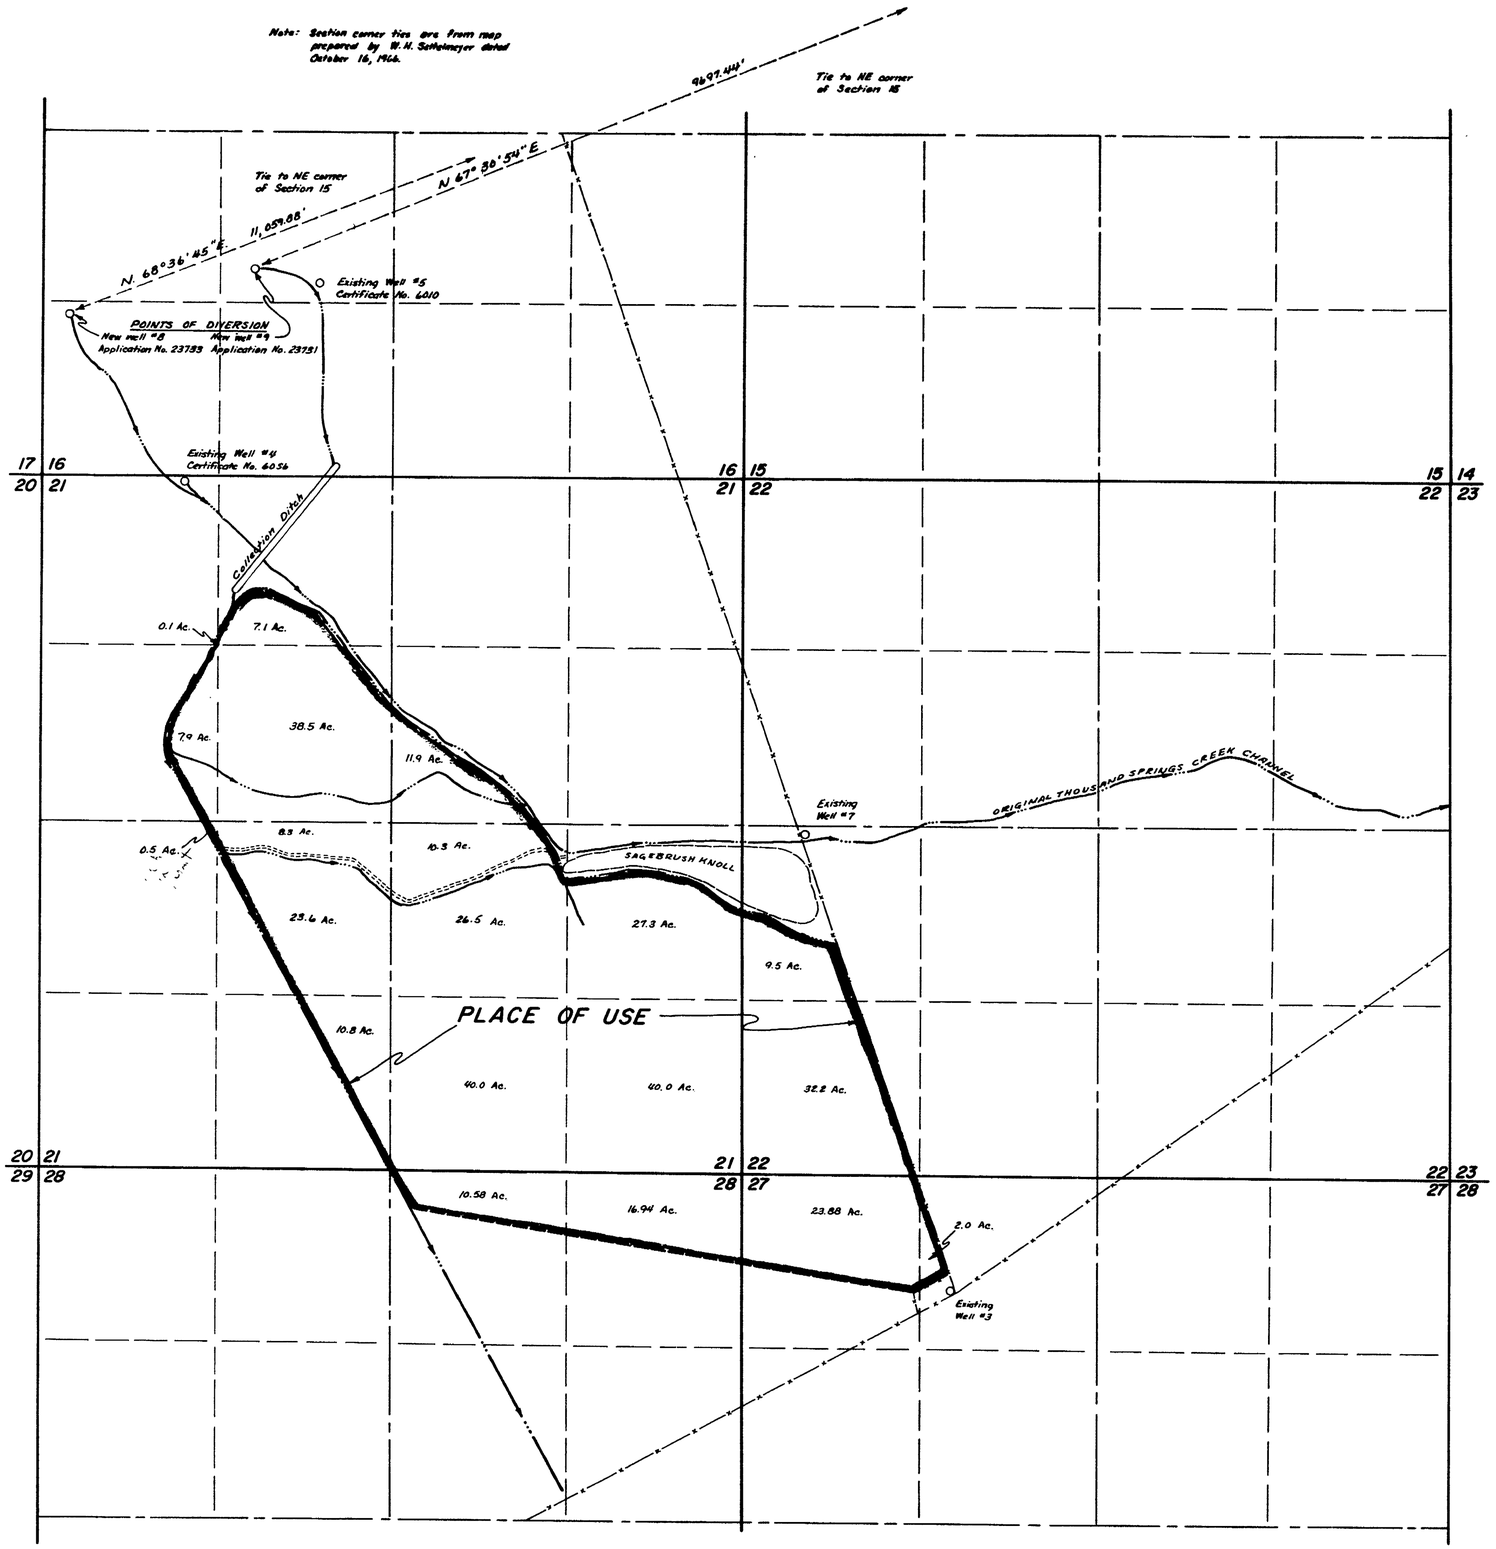

T. 40 N., R. 69 E., M.D.B. & M.

STATE OF NEVADA }
COUNTY OF ELKO } ss.

I, Mark Chilton, being first duly sworn, depose and say that this map, consisting of one (1) sheet, has been correctly drawn to the designated scale from field notes of a survey made under my supervision and direction on the 4th day of June, 1973; that it truly and correctly represents the proposed location and extent of the works used to divert water from an UNDERGROUND SOURCE in ELKO COUNTY, by MESQUITE LAND COMPANY for IRRIGATION purposes under Applications No. 23731 and 23733. That the point of diversion, the location, size of the diverting channel, location and description of all measuring devices, the location and extent of lands owned or controlled by the applicant upon which water applied for under Applications No. 23731 and 23733 is used, together with the area and kind of culture in each 40-acre subdivision, and the location and names of all other works or streams which are crossed by or connected with said works are fully and correctly designated thereon.

Mark Chilton
State Water Right Surveyor

REGISTERED PROFESSIONAL ENGINEER · STATE OF NEVADA
MARK CHILTON
LAND SURVEYOR CIVIL
NO. 1484

Subscribed and sworn to before me this 15th day of June, 1973.

Leora Bernadot

Notary Public in and for Elko County, Nevada.
My commission expires May 2, 1974.

Leora Bernadot
Notary Public State of Nevada
ELKO COUNTY, NEVADA
Commission Expires May 2 1974

RECEIVED
JUN 18 1973
STATE ENGINEER'S OFFICE
ELKO

0 600 1200 1800 2400
Scale: 1" = 600'

CERTIFICATE No 8421 ISSUED 2-4-75
CERTIFICATE No. ISSUED

FILED
JUN 25 1973
STATE ENGINEER'S OFFICE

OFFICE
STATE ENGINEER
73 JUN 25 AM 10 37

NO.	BY	DATE	DESCRIPTION	CHK'D	APP'D
			REVISIONS		

DRAWN BY ab
JOB NO. 2159-01
APPROVED BY M.C.
DATE June 15, 1973

MAP
TO ACCOMPANY PROOF OF BENEFICIAL USE
UNDER APPLICATIONS NO. 23731 and 23733

IRRIGATION PURPOSES
MESQUITE LAND COMPANY
UNDERGROUND SOURCE
ELKO COUNTY, NEVADA

CHILTON ENGINEERING
421 COURT STREET ELKO, NEVADA
W 73011 0

23733 23731