CULTURAL MAP TABULATION

SECTION	SUB-DIVISION	TOWN-SHIP	RANGE	CULTIVATED ACREAGE	DESCRIPTION OF CULTURE	DATE OF FIRST CULTURE
28	NW¼NW¼	12N.	62E.	18.86	Alfalfa	
"	"	"	"	9.84	Grain	
"	NE¼NW¼	"	"	0.28	Grain	
"	SE¼NW¼	"	"	8.04	Grain, Pasture	
"	SW¼NW¼	"	"	8.45	Alfalfa	
"	"	"	"	20.00	Alfalfa Pasture	
"	"	"	"	2.54	Grain, Pasture	
"	NW¼SW¼	"	"	3.05	Grain	
"	"	"	"	4.76	Pasture	
"	"	"	"	15.91	Alfalfa	
"	"	"	"	1.25	Grass Hay	
"	NE¼SW¼	"	"	17.43	Alfalfa	
"	"	"	"	1.90	Grain	
"	"	"	"	10.45	Alfalfa Pasture	
"	"	"	"	1.48	Oat Hay	
"	SW¼SW¼	"	"	25.67	Alfalfa	
"	"	"	"	3.42	Pasture	
"	"	"	"	7.67	Grain	
"	SE¼SW¼	"	"	25.88	Alfalfa	
"	"	"	"	6.05	Pasture	
"	"	"	"	2.54	Grain	
"	SW¼SE¼	"	"	3.53	Alfalfa	
28	SW¼SE¼	12N.	62E.	5.70	Pasture	
29	NE¼NE¼	"	"	0.20	Alfalfa	
"	"	"	"	0.46	Grain	
"	SE¼NE¼	"	"	3.95	Alfalfa	
"	NE¼SE¼	"	"	13.24	Alfalfa	
"	"	"	"	7.64	Grain	
"	SE¼SE¼	"	"	3.81	Grain	
"	"	"	"	15.87	Alfalfa	
"	"	"	"	1.12	Pasture	
32	NE¼NE¼	"	"	10.04	Alfalfa	
"	"	"	"	7.04	Grain	
33	NW¼NW¼	"	"	7.86	Grain	
"	"	"	"	24.44	Alfalfa	
"	"	"	"	4.45	Pasture	
"	NE¼NW¼	"	"	30.71	Alfalfa	
"	"	"	"	1.41	Grain	
"	"	"	"	0.97	Potatoes	
"	SW¼NW¼	"	"	17.94	Alfalfa	
"	"	"	"	0.79	Oat Hay	
"	"	"	"	1.65	Grain	
"	"	"	"	3.36	Pasture	
"	SE¼NW¼	"	"	24.46	Alfalfa	
"	"	"	"	8.46	Grain	
"	"	"	"	3.30	Oat Hay	
"	NW¼SW¼	"	"	5.66	Alfalfa	
"	"	"	"	5.99	Grain	
"	NE¼SW¼	"	"	19.81	Alfalfa	
"	"	"	"	12.33	Grain	
"	"	"	"	2.05	Pasture	
"	SW¼SW¼	"	"	0.54	Pasture	
"	SE¼SW¼	"	"	9.10	Pasture	
			TOTAL	453.35		

Not applied For.

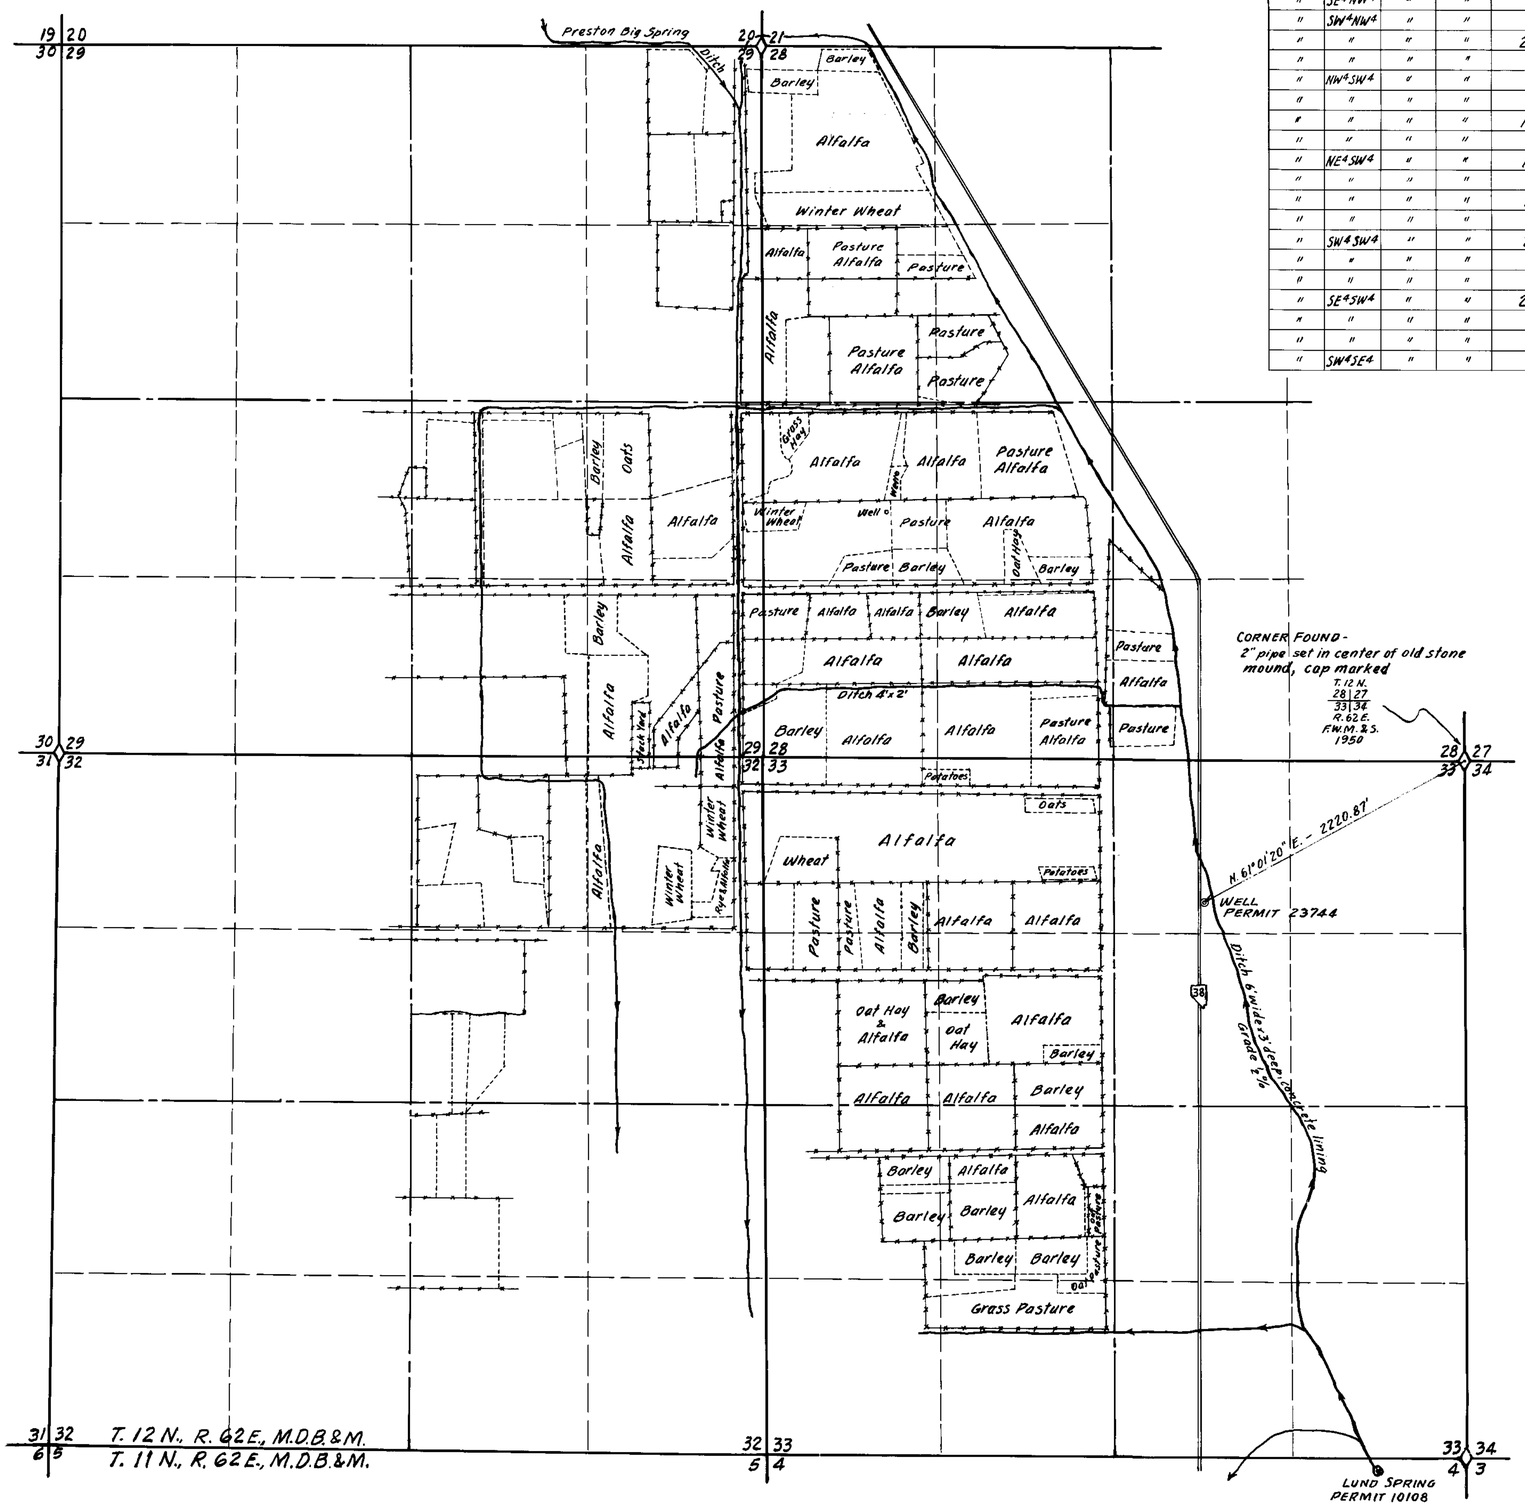

SECTIONS 28, 29, 32 & 33; T.12N., R.62E., M.D.B.&M.

STATE OF NEVADA
COUNTY OF WHITE PINE } SS.

I, Henry C. Conrad, being first duly sworn, depose and say that this map, consisting of one sheet, has been correctly drawn to the designated scale from field notes of a survey made by me, between the 28th and 31st days of August, 1973, that it truly and correctly represents the location and extent of the works used to divert water from underground source in White Pine County, by the LUND IRRIGATION Co. for irrigation purposes under Application No. 23744. That the point of diversion, the location, size of the diverting channel, location and description of all measuring devices, the location and extent of lands owned or controlled by the applicant upon which water applied for under Application No. 23744 is used, together with the area and kind of culture in each 40-acre subdivision, and the locations and and names of all other works or streams which are crossed by or connected with said works are fully and correctly designated thereon.

Henry C. Conrad
State Water Right Surveyor

Subscribed and sworn to before me this 7th day of September, 1973.

Notary Public in and for
White Pine County, Nevada

0 600 1200 1800 2400
SCALE 1" = 600'

MAP
TO ACCOMPANY PROOF OF
BENEFICIAL USE UNDER
APPLICATION No. 23744
FOR IRRIGATION
BY LUND IRRIGATION Co.
FROM UNDERGROUND SOURCE

8854 ISSUED 10-6-76

FILED
SEP

23744