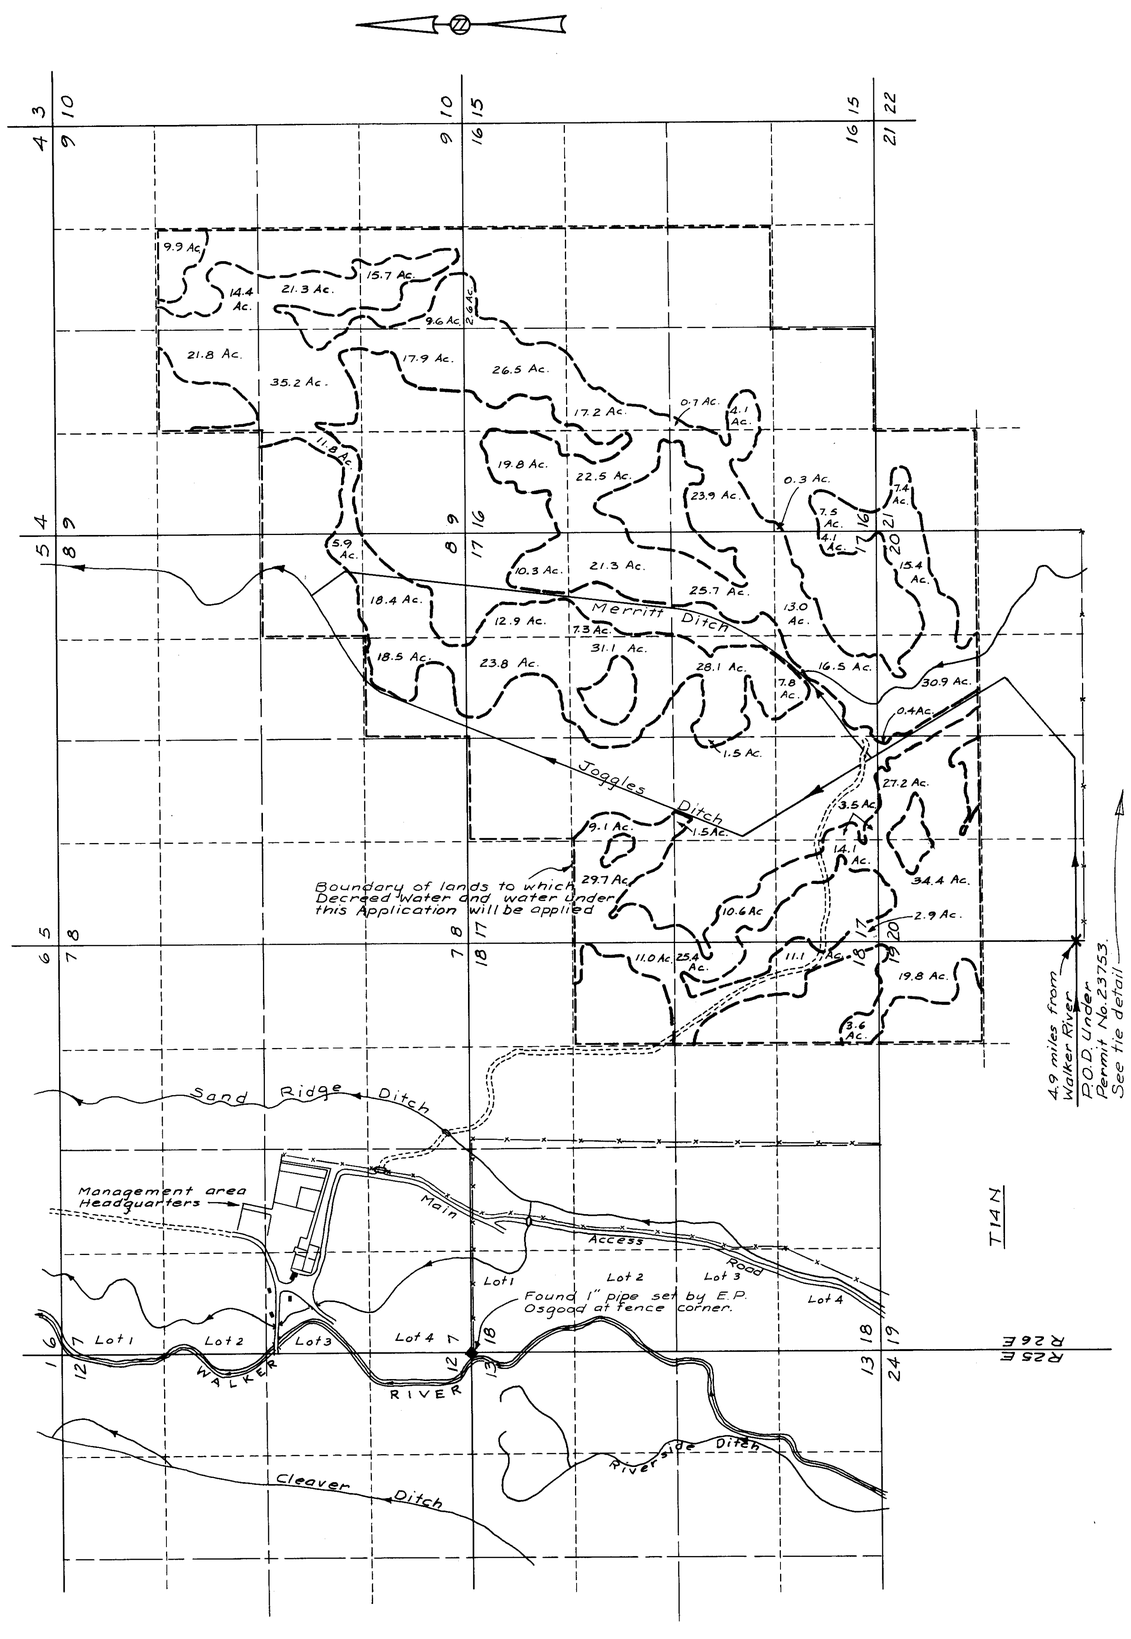

TIE DETAIL

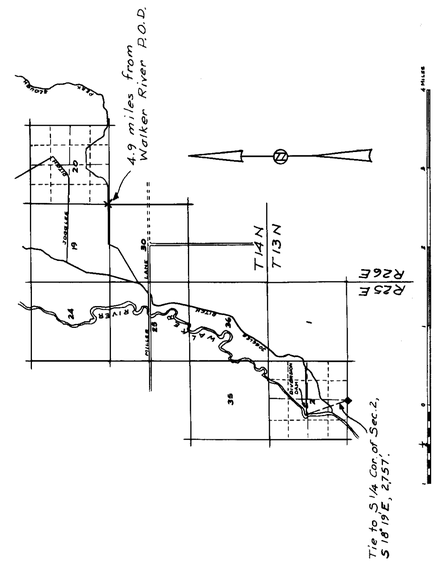

Section	Sub-Division	Township	Range	Cultivated Acreage	Description of Culture	Date of First Culture
8	NE¼ SE¼	T 14 N	R 26 E	5.9	Pasture	1969
"	SE¼ SE¼	"	"	18.4	"	"
"	SW¼ SE¼	"	"	18.5	"	"
9	SE¼ NW¼	T 14 N	R 26 E	21.8	Pasture	1969
"	SW¼ NE¼	"	"	24.3	"	"
"	NW¼ SE¼	"	"	21.3	"	"
"	SW¼ SE¼	"	"	25.3	"	"
"	SE¼ SW¼	"	"	17.9	"	"
"	NW¼ SW¼	"	"	11.8	"	"
"	NE¼ SW¼	"	"	35.2	"	"
16	NW¼ NW¼	T 14 N	R 26 E	19.8	Pasture	1969
"	NE¼ NW¼	"	"	26.5	Millet	"
"	SE¼ NW¼	"	"	17.2	"	"
"	SW¼ NW¼	"	"	22.5	Millet and Pasture	"
"	NW¼ NE¼	"	"	2.6	Millet	"
"	NW¼ SW¼	"	"	23.9	"	"
"	NE¼ SW¼	"	"	4.8	"	"
"	SW¼ SW¼	"	"	7.8	Pasture	"
17	SE¼ NW¼	T 14 N	R 26 E	9.1	Pasture	1969
"	SW¼ NW¼	"	"	29.7	"	"
"	NW¼ NE¼	"	"	23.8	"	"
"	NE¼ NE¼	"	"	23.2	"	"
"	SE¼ NE¼	"	"	28.6	"	"
"	SW¼ NE¼	"	"	31.1	"	"
"	NW¼ SE¼	"	"	28.1	"	"
"	NE¼ SE¼	"	"	25.7	Millet and Pasture	"
"	SE¼ SE¼	"	"	17.1	Millet	"
"	SW¼ SE¼	"	"	24.3	Millet and Pasture	"
"	NW¼ SW¼	"	"	10.6	Pasture	"
"	NE¼ SW¼	"	"	3.0	"	"
"	SE¼ SW¼	"	"	3.5	"	"
"	SW¼ SW¼	"	"	17.0	"	"
18	SE¼ NE¼	T 14 N	R 26 E	11.0	Pasture	1969
"	NE¼ SE¼	"	"	25.4	"	"
"	SE¼ SE¼	"	"	14.7	"	"
19	NE¼ NE¼	T 14 N	R 26 E	19.8	Pasture	1969
20	NW¼ NW¼	T 14 N	R 26 E	34.4	Pasture	1969
"	NE¼ NW¼	"	"	27.6	"	"
"	NW¼ NE¼	"	"	30.9	Millet and Pasture	"
"	NE¼ NE¼	"	"	15.4	Pasture	"
21	NW¼ NW¼	T 14 N	R 26 E	7.4	Pasture	1969

STATE OF NEVADA } ss
COUNTY OF WASHOE }

I, Donald C. Osborne, being first duly sworn, depose and say that this map, consisting of one sheet, has been correctly drawn to the designated scale from field notes of a survey made by me on the tenth day of September, 1974, that it truly and correctly represents the location and extent of the works used to divert water from the Walker River in Lyon County by the Nevada Department of Fish and Game for irrigation purposes under Application Number 23753. That the point of diversion, the approximate location and size of the diverting channel, the location and extent of lands owned or controlled by the applicant upon which water applied for under Application No. 23753 is used, together with the area and kind of culture in each 40-acre subdivision, and the location and names of all other works or streams which are crossed by, or connected with the said works, are fully and correctly designated thereon.

Donald C. Osborne
Donald C. Osborne
State Water Right Surveyor

Subscribed and sworn to before me this 3 day of ~~September~~, 1975. Notary Public in and for Washoe County, Nevada.

Donna C. Freeman

DONNA C. FREEMAN
COUNTY OF WASHOE
Notary Public State of Nevada
My Commission Expires Feb. 11, 1979

Basis of Bearing - Solar Observation

1000 0 1000 2000 3000 4000
500
Scale 1" = 1000'

CERTIFICATE 9074 ISSUED 7-28-77

FILED
JUL 1976
STATE

MAP TO ACCOMPANY PROOF OF BENEFICIAL USE UNDER APPLICATION NUMBER 23753 FOR IRRIGATION PURPOSES, BY THE NEVADA DEPARTMENT OF FISH AND GAME FROM THE WALKER RIVER.

JUNE 1975 MA-78

~~72056~~ 70649 23753