See Letter of 14/1970

Section	Subdivision	Township	Range	Acres	Culture
11	NW¼ NE¼	38N	37E	39.54	Alfalfa
"	NE¼ NE¼	"	"	38.10	"
"	SE¼ NE¼	"	"	39.54	"
"	SW¼ NE¼	"	"	39.54	"
"	NW¼ SE¼	"	"	21.80	"
"	" "	"	"	2.71	Grain
"	NE¼ SE¼	"	"	13.33	"
"	" "	"	"	26.21	Alfalfa
"	SE¼ SE¼	"	"	33.63	Grain
"	SW¼ SE¼	"	"	0.28	"
"	NW¼ SW¼	"	"	1.58	"
"	NE¼ SW¼	"	"	24.06	"
"	SW¼ NW¼	"	"	8.08	"
"	SE¼ NW¼	"	"	24.70	"
"	" "	"	"	14.80	Alfalfa
"	NE¼ NW¼	"	"	23.52	"
"	" "	"	"	1.65	Grain
Total				353.07	

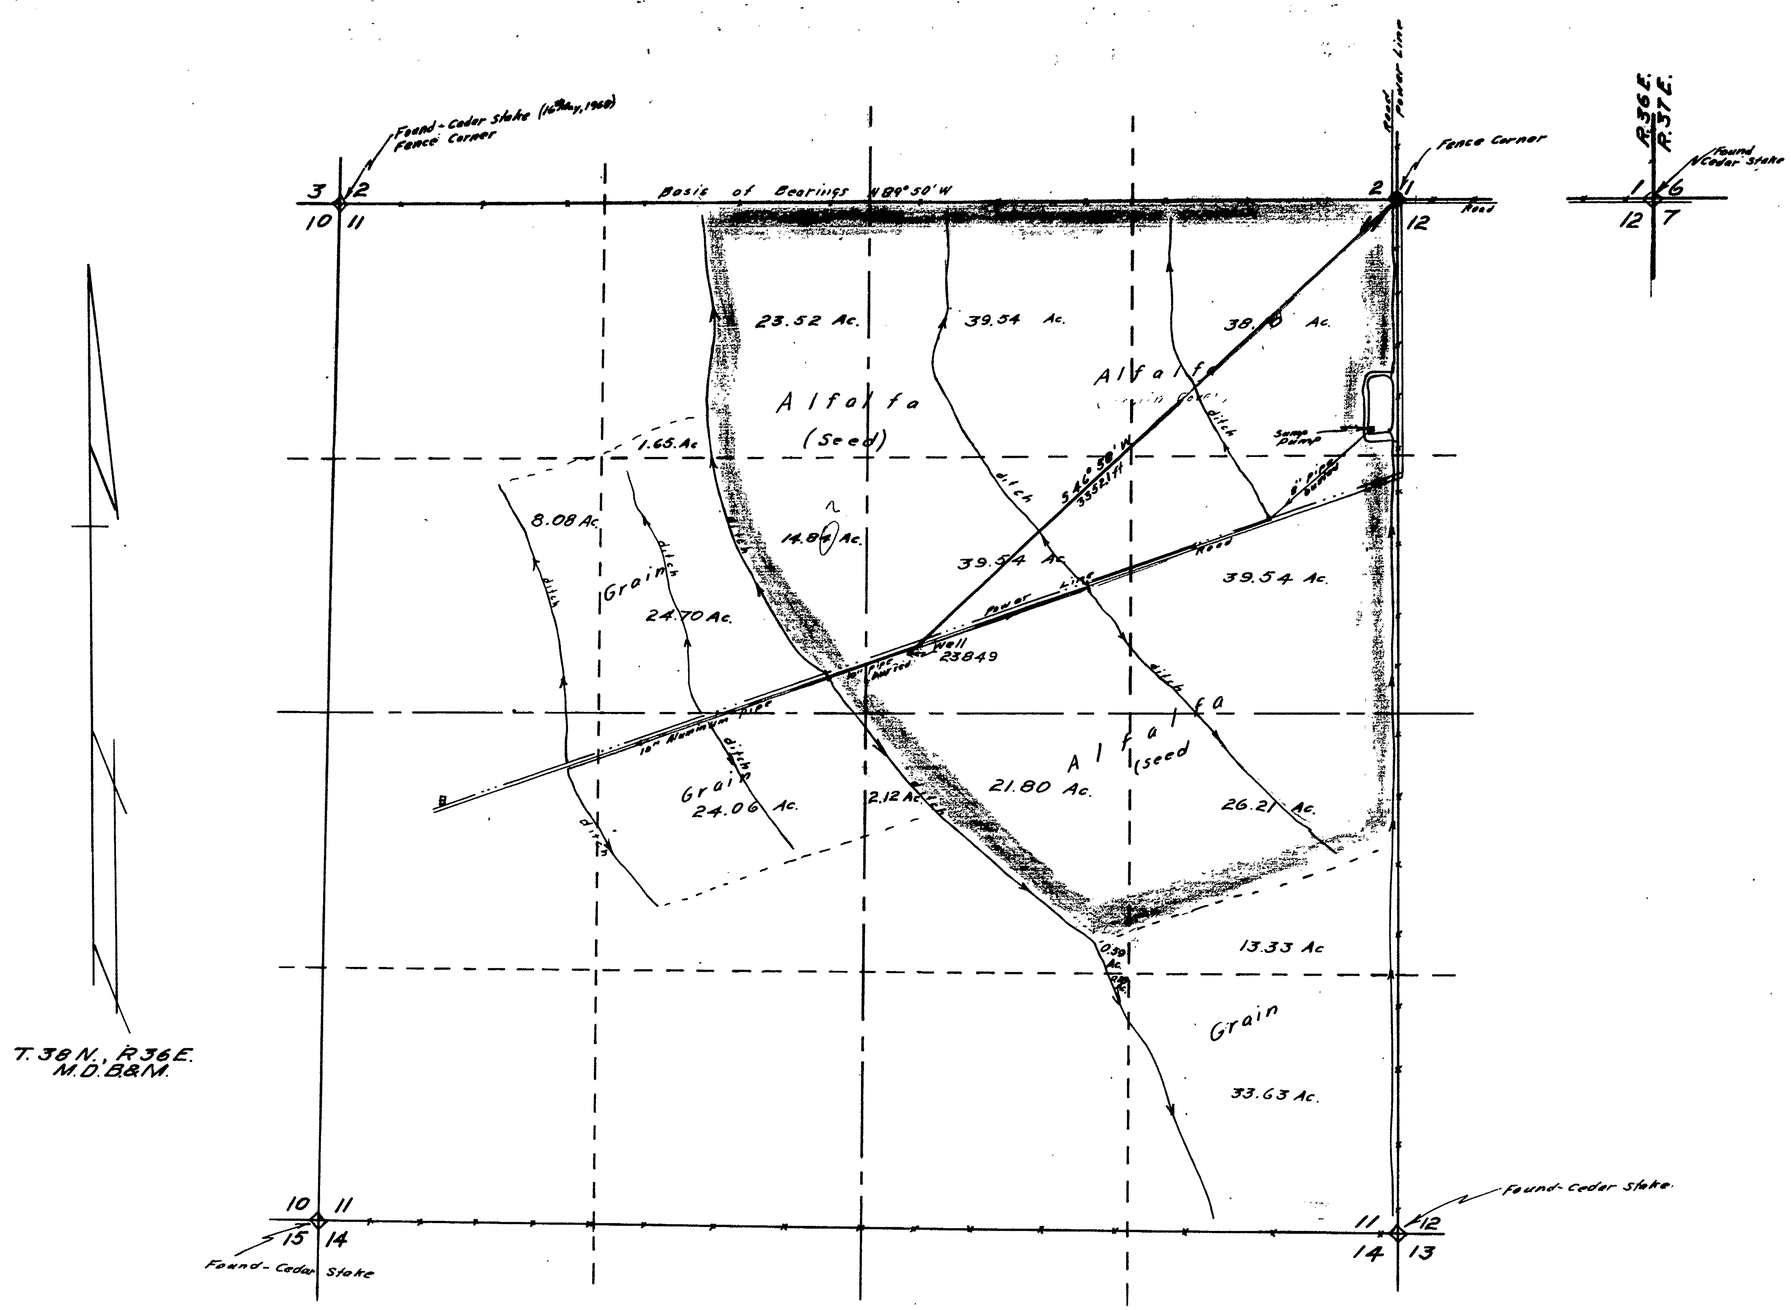

State of Nevada
County of Humboldt } S.S.

I, J.R. Caldwell, being first duly sworn, depose and say that this map has been correctly drawn from field notes of a survey made by me on the 1st day of September, 1970, that it truly and correctly represents the location and extent of the works used to divert water from Underground in Humboldt County by Fay & Wanda Brinkerhoff, for Irrigation purposes under application No 23849 That the point of diversion, the location and size of the diverting channel, location an description of all measuring devices, the location and extent of all lands owned or controled by the applicant upon which water applied for under application No 23849 is used together with the area and kind of culture in each 40-acre subdivision, and the location and names of other works or streams which are crossed by or connect with said work are fully and correctly designated there on

J R Caldwell
State Water-Right Surveyor #276

REGISTERED LAND SURVEYOR - STATE OF NEVADA
J. R. CALDWELL
No. 626

Subscribed and sworn to before me this 10th day of September, 1970.

James A Callahan

JAMES A CALLAHAN
NOTARY PUBLIC STATE OF NEVADA
HUMBOLDT COUNTY
My Commission Expires Feb 28 1971

Scale 1" = 400'

400 0 400 800 1200 1600

FILED
SEP 11 1970
STATE ENGINEER'S OFFICE

OFFICE
STATE ENGINEER
1970 SEP 11 AM 10 07

CERTIFICATE No. 7599 ISSUED 2/8/71

MAP TO ACCOMPANY PROOF OF BENEFICIAL USE

UNDER APPLICATION NO. 23849
BY Fay & Wanda Brinkerhoff
FROM Underground
IN Humboldt County, Nevada

23849