Section	Subdivision	Township	Range	Acreage	Culture
20	SE1/4 SE1/4	12N.	62E.	2.65	Alfalfa
29	NE1/4 NE1/4	"	"	20.12	" "
29	SE1/4 NE1/4	"	"	7.96	" "
29	NE1/4 SE1/4	"	"	15.37	Grain
29	SE1/4 SE1/4	"	"	9.22	Alfalfa
32	NE1/4 NE1/4	"	"	17.68	Grain
Total Acreage				73.00	

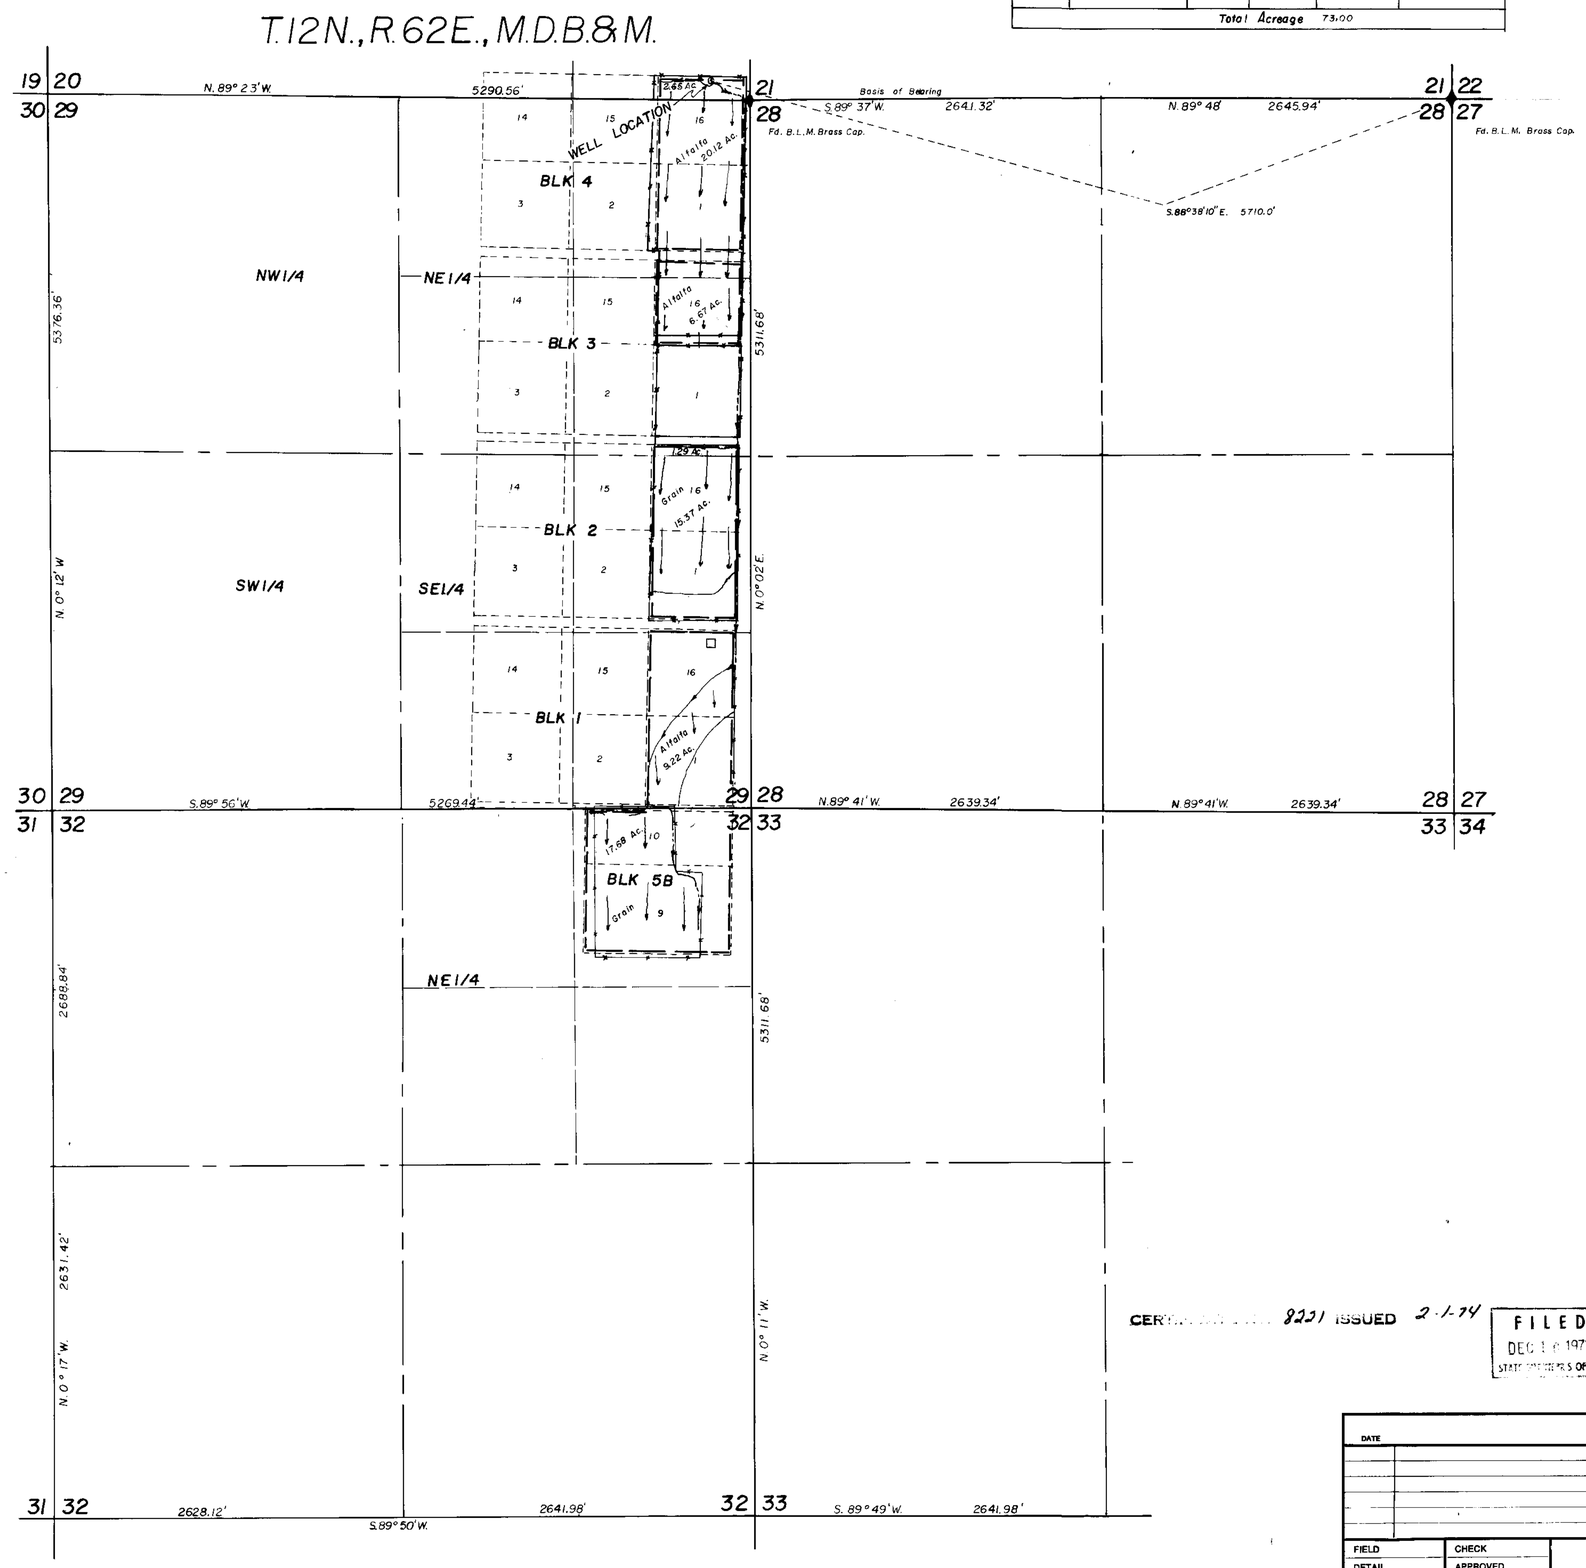

STATE OF NEVADA
County of *White Pine* } ss.

I, ***Wallace T. Boundy***, being first duly sworn, depose and say that this map, consisting of one sheet, has been correctly drawn to the designated scale from field notes of a survey made under my supervision and direction between the *17th.* day of *May 1973* and the *18th.* day of *May 1973*, that it truly and correctly represents the proposed location and extent of the works used to divert water from ***underground source*** in *White Pine Co.* by ***Ronald A. IVINS*** for irrigation and domestic purposes under Application No. ***23851*** *That the point of diversion, the location, size of the diverting channel, location and description of all measuring devices, the location and extent of lands owned or controlled by the applicant upon which water applied for under Application No.* ***23851*** *is used together with the area and kind of culture in each 40-acre subdivision, and the location and names of all other works or streams which are crossed by or connected with said works are fully and correctly designated thereon.*

Wallace T. Boundy
State Water Right Surveyor

Subscribed and sworn to before me this 21st day of Sept., 1973

Edward A. Deschamps
Notary Public in and for *White Pine* County, Nevada

EDWARD A. DESCHAMPS
Notary Public State of Nevada
Commission Expires July 5, 1975

CERTIFICATE 8221 ISSUED 2-1-74

FILED
DEC 1 6 1973
STATE ENGINEER'S OFFICE

0 600 1200 1800 2400
Scale 1" = 600'

DATE	

FIELD	CHECK
DETAIL	APPROVED
DESIGN	FILE No.
TRACING	DR'G. No.

MAP TO ACCOMPANY PROOF OF BENEFICIAL USE UNDER PERMIT NO. 23851

BY RONALD A. IVINS

FOR IRRIGATION & DOMESTIC

FROM UNDERGROUND SOURCE

PREPARED BY BOUNDY & FORMAN INC. ELY, NEVADA

23851