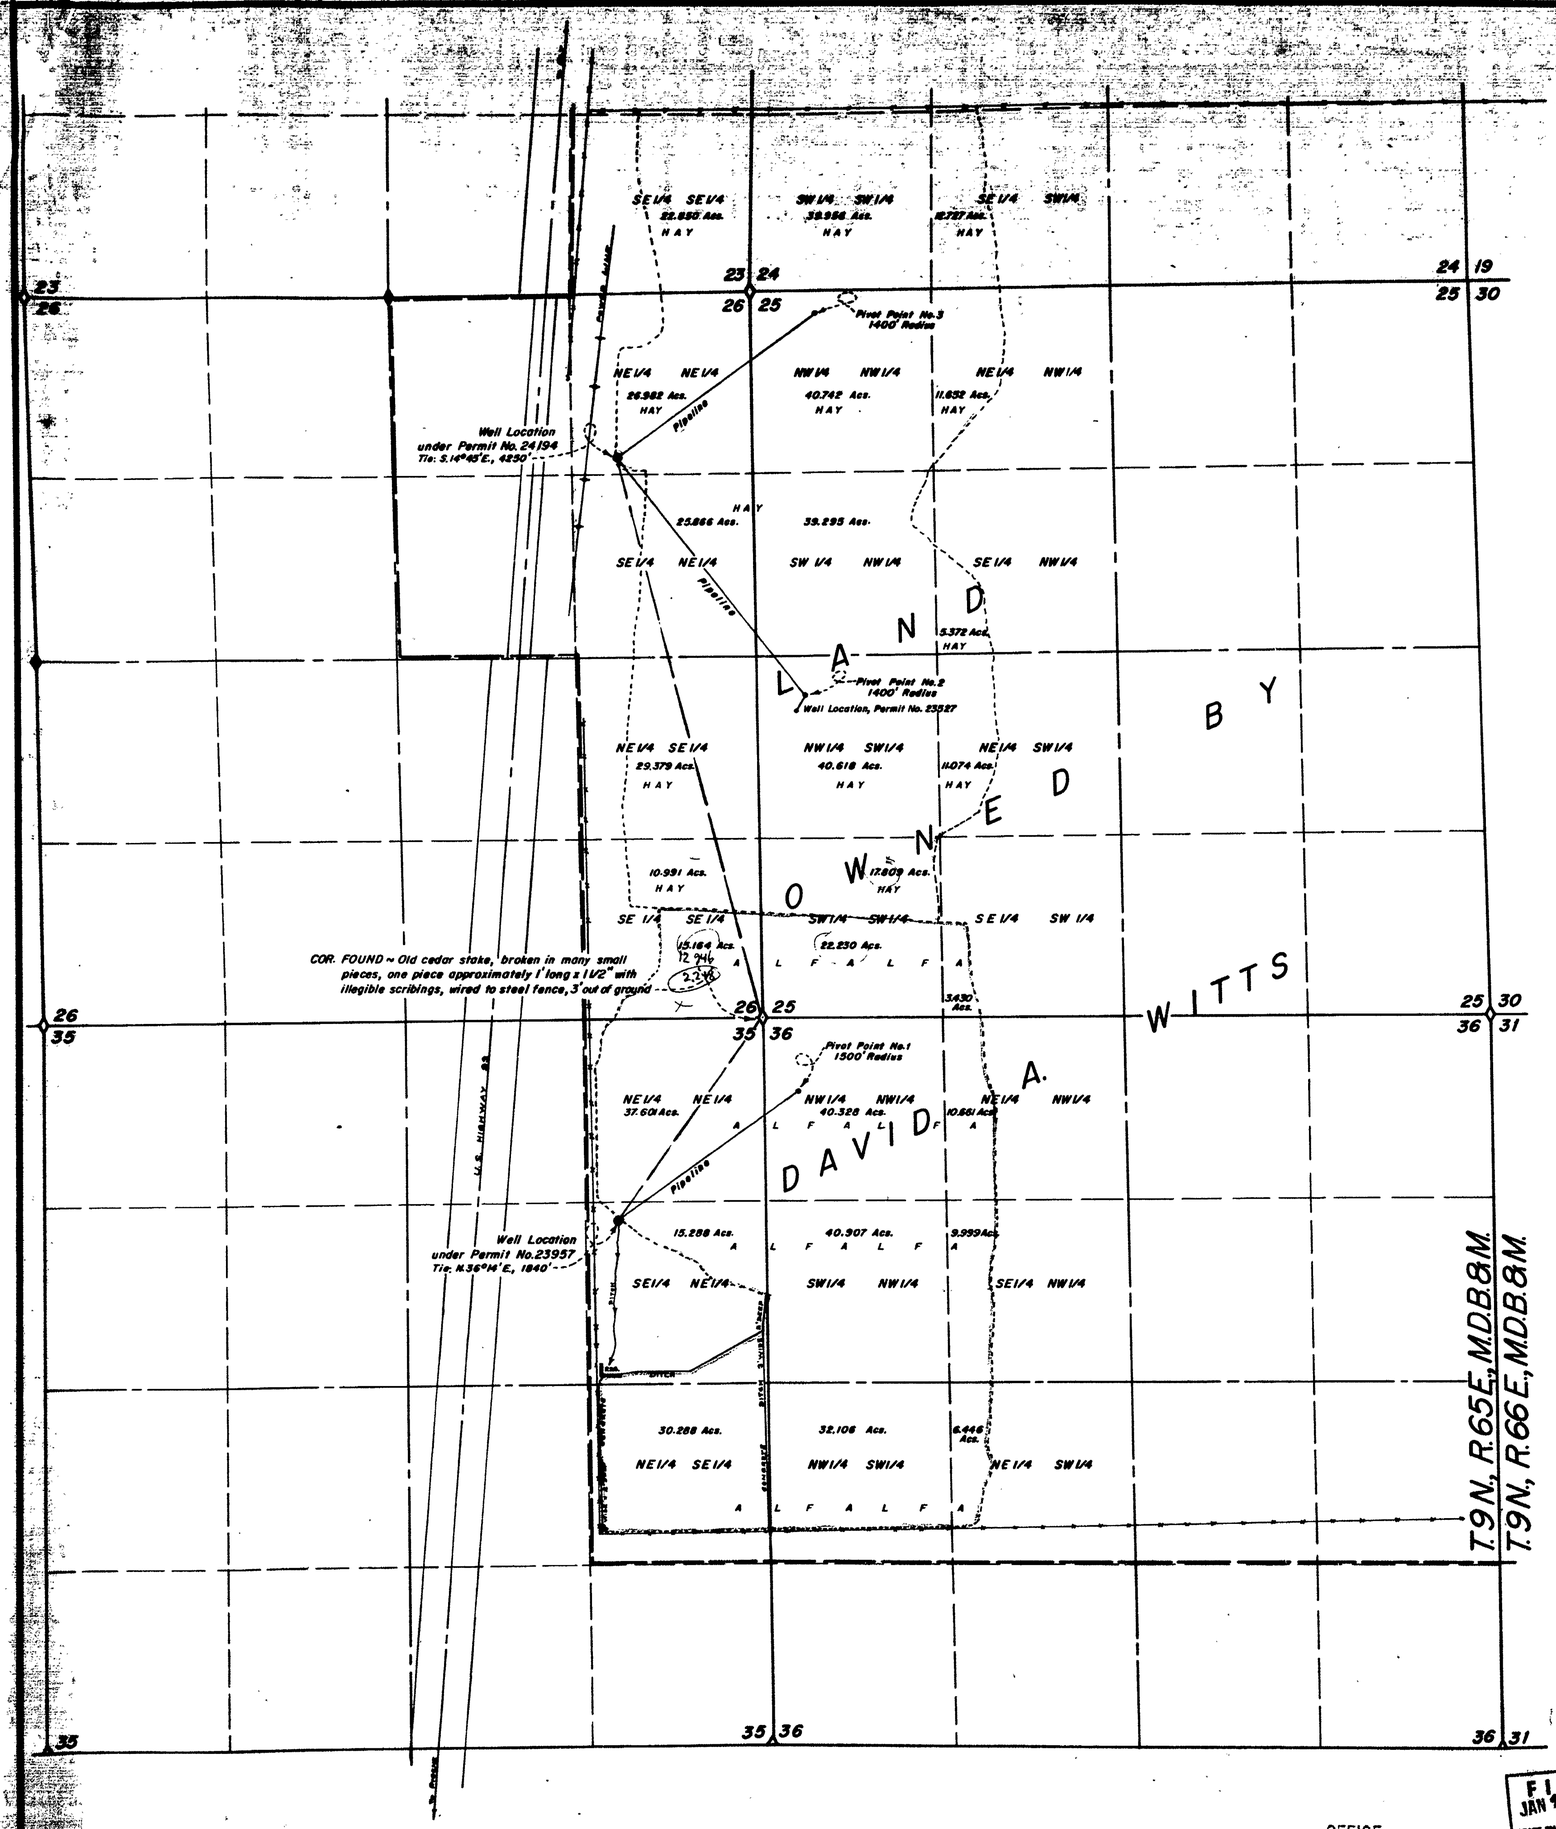

Section	Subdivision	Township	Range	Calculated Acreage	Description of Culture	Date of Base Culture
25	SE1/4 SE1/4	9 N.	65 E.	22.850	HAY	
24	SW1/4 SW1/4	9 N.	65 E.	39.956	"	
24	SE1/4 SW1/4	9 N.	65 E.	12.727	"	
26	NE1/4 NE1/4	9 N.	65 E.	26.982	"	
25	NW1/4 NW1/4	9 N.	65 E.	40.742	"	
25	NE1/4 NW1/4	9 N.	65 E.	11.652	"	
26	SE1/4 NE1/4	9 N.	65 E.	25.866	"	
25	SW1/4 NW1/4	9 N.	65 E.	39.295	"	
25	SE1/4 NW1/4	9 N.	65 E.	5.372	"	
26	NE1/4 SE1/4	9 N.	65 E.	29.379	"	
25	NW1/4 SW1/4	9 N.	65 E.	40.618	"	
25	NE1/4 SW1/4	9 N.	65 E.	11.074	"	
26	SE1/4 SE1/4	9 N.	65 E.	10.991	"	
25	SW1/4 SW1/4	9 N.	65 E.	17.809	"	
Permit No. 24194 Total Acreage:				335.313 Acs.		
26	SE1/4 SE1/4	9 N.	65 E.	15.164	ALFALFA	
25	SW1/4 SW1/4	9 N.	65 E.	22.230	"	
25	SE1/4 SW1/4	9 N.	65 E.	3.430	"	
35	NE1/4 NE1/4	9 N.	65 E.	37.601	"	
36	NW1/4 NW1/4	9 N.	65 E.	40.328	"	
36	NE1/4 NW1/4	9 N.	65 E.	10.661	"	
35	SE1/4 NE1/4	9 N.	65 E.	15.288	"	
36	SW1/4 NW1/4	9 N.	65 E.	40.907	"	
36	SE1/4 NW1/4	9 N.	65 E.	9.999	"	
35	NE1/4 SE1/4	9 N.	65 E.	30.288	"	
36	NW1/4 SW1/4	9 N.	65 E.	32.106	"	
36	NE1/4 SW1/4	9 N.	65 E.	6.446	"	
Permit No. 23957 Total Acreage:				264.448 Acs.		

STATE OF NEVADA }
County of WASHOE } s.s.

I, Robert W. Millard, being first duly sworn, depose and say that this map consisting of 1 sheet, has been correctly drawn to the designated scale from field notes of a survey made under my supervision and direction between the 19th day of June, 1969, and the 23rd day of December, 1969; that it truly and correctly represents the location and extent of the works used to divert water from underground sources in Lincoln County by David A. Witts for irrigation and domestic purposes under Appl. No.'s 23957 & 24194 that the point of diversion, the location and sizes of the diverting channels, location and description of all measuring devices, the location and extent of lands owned or controlled by the applicant upon which water applied for under Appl. No. 23957 & 24194 is used, together with the area and kind of culture in each 40-Acre subdivision, and the location and names of all other works or streams which are crossed by or connected with said works are fully and correctly designated thereon.

State Water Right Surveyor

Subscribed and sworn to before me this 2 day of January, 1970.

DOROTHY MATTEONI
Notary Public State of Nevada
Notary Public in and for Washoe County, Nevada
My commission expires Feb 22 1971

CERTIFICATE No. 7378 ISSUED 6/18/70
CERTIFICATE No. 7379 ISSUED 6/18/70
23957

0 600 1200 1800 2400
Scale 1" = 600'

M-5 14

MILLARD-SPINK ASSOCIATES, INC.

DATE	DESCRIPTION

FIELD BWF/JKG	CHECK
DETAIL	APPROVED
DESIGN	FILE No.
TRACING JAN	DWG. No.

FILED
JAN 5 1970
STATE ENGINEER'S OFFICE

OFFICE
STATE ENGINEER
1970 JAN 5 AM 10 24

MAP TO ACCOMPANY PROOF OF BENEFICIAL USE UNDER PERMIT No.'s 23957 AND 24194

FOR IRRIGATION & DOMESTIC

BY DAVID A. WITTS

FROM UNDERGROUND SOURCES

MILLARD - SPINK ASSOCIATES, INC.
ENGINEERS - PLANNERS - SURVEYORS
ELY, Nevada 12/30/69

24194 23957