SEC. 1, T. 22S., R.61E., M.D.B.&M.
CLARK COUNTY ~ NEVADA

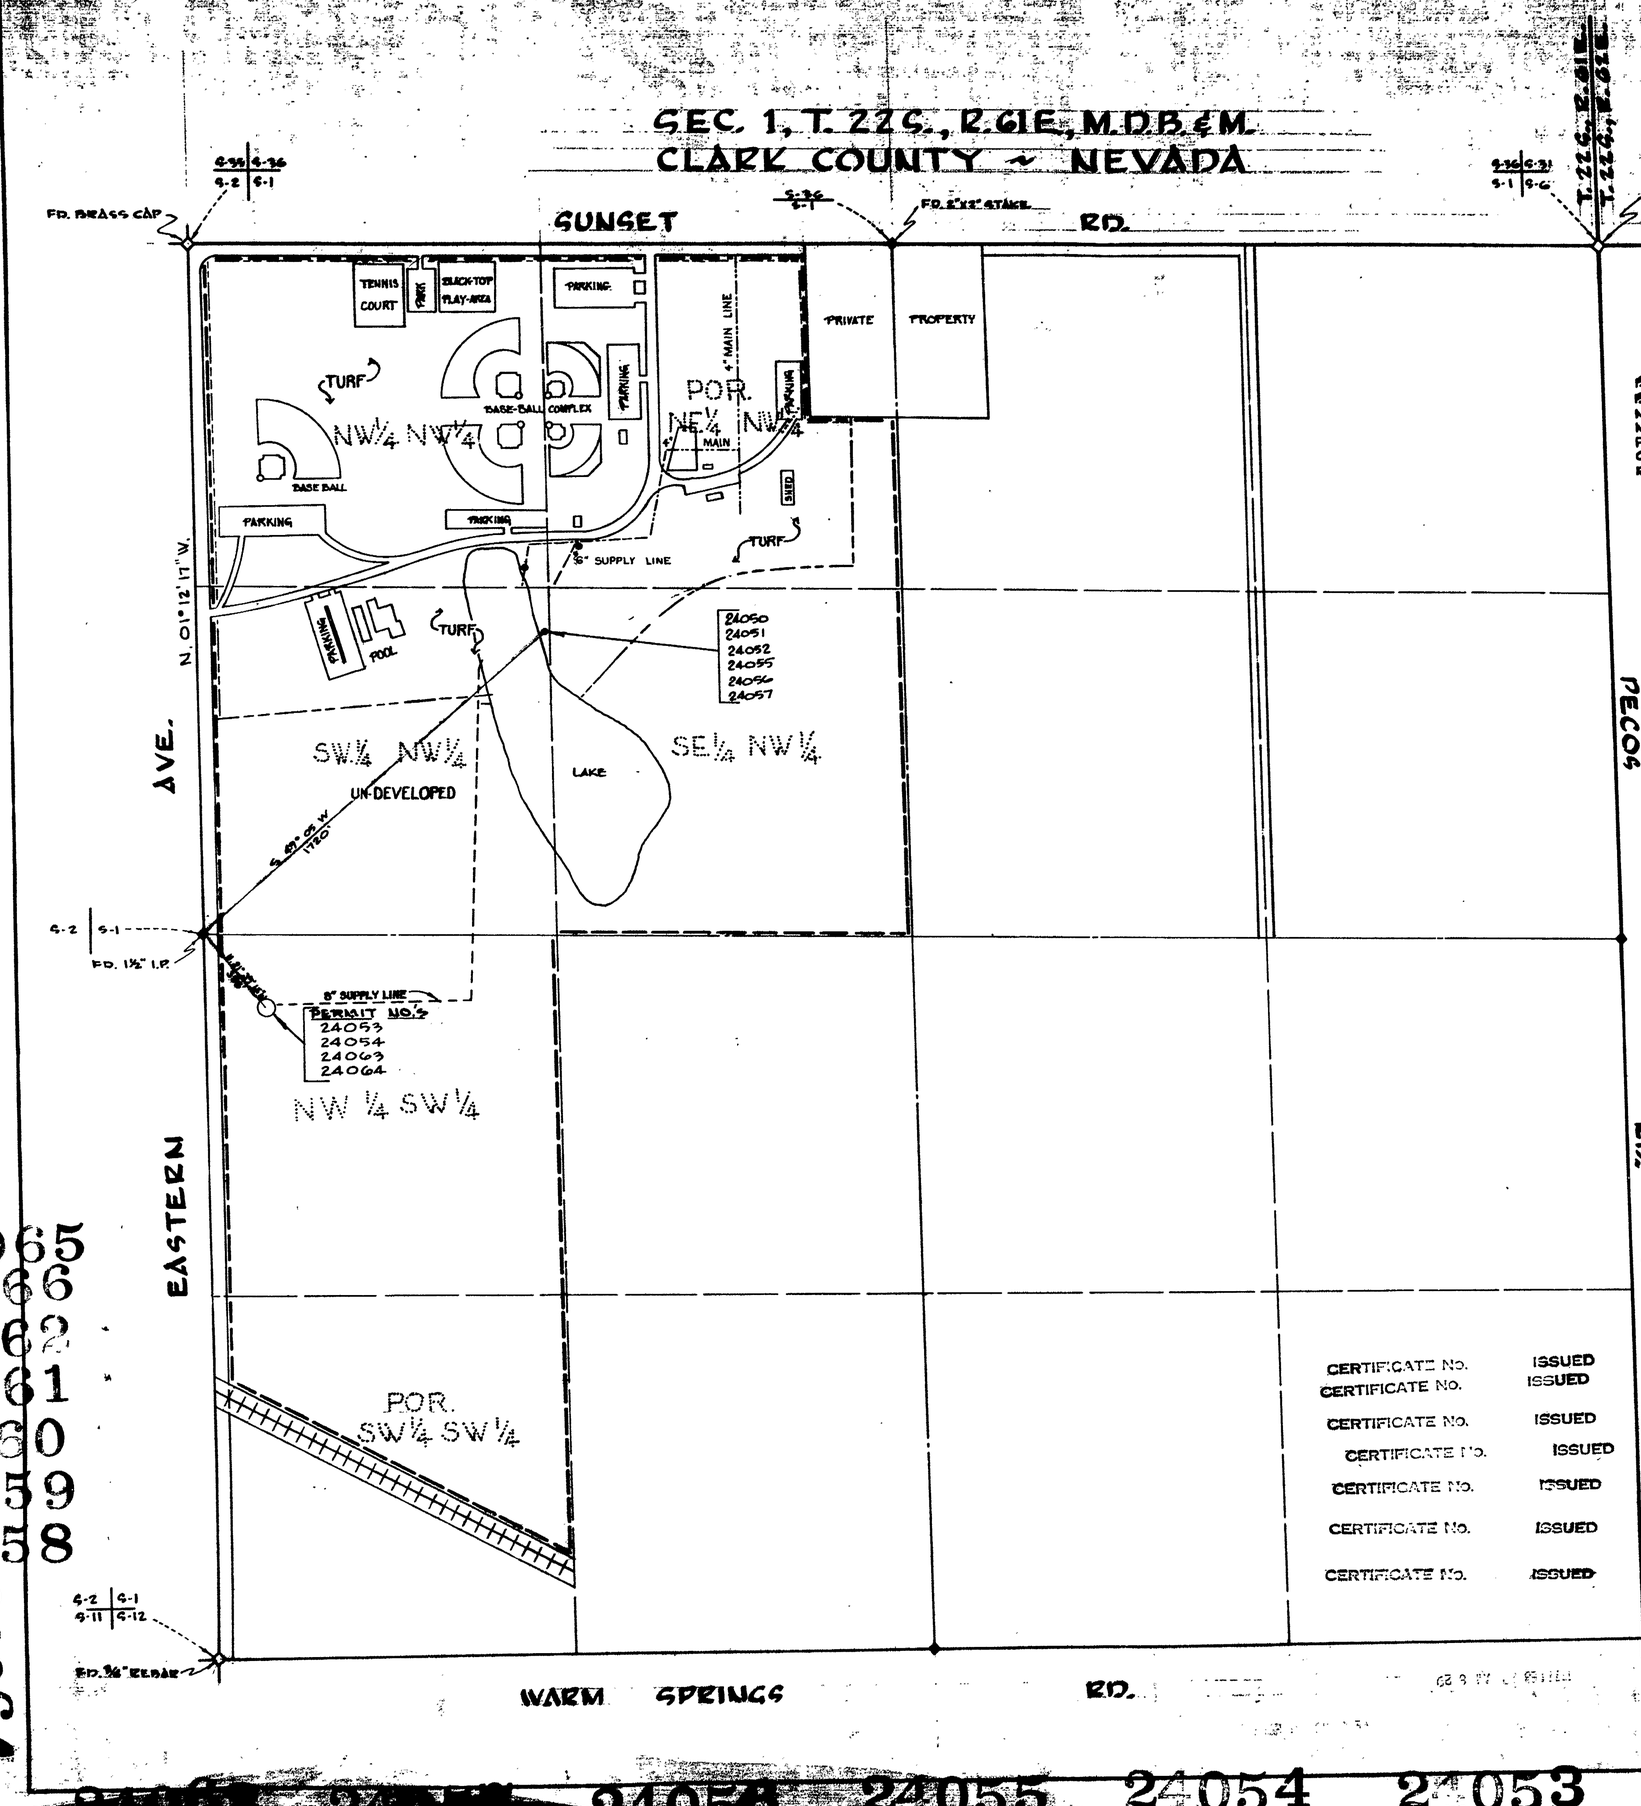

CULTURAL MAP TABLE					
SECTION				CULTIVATED ACREAGE	DESCRIPTION OF CULTURE
I		22S.	61E.	32.75	BERMUDA,
II		22S.	61E.	31.05	RYE, FESCUE,
III		22S.	61E.	12.37	BLUEGRASS,
IV		22S.	61E.	4.0	MIXTURE IN
					ALL CULTIVA
					TED AREAS.

BASIS OF BEARINGS:
BASIS OF BEARING - N. 01°12'17" W. BEING THE WEST LINE OF THE NW¼ SECTION 1, T. 22S., R.61E., M.D.B.&M., AS SHOWN BY A MAP IN FILE 27, PAGES OF SURVEYS ON FILE IN THE OFFICE OF THE RECORDER, CLARK COUNTY, NEVADA.

ACRES UNDER DEVELOPMENT	92.00
ACRES OF HARD SURFACE	15.31
ACRES UNDER IRRIGATION	80.12

BOUNDARY OF PORTION OF LAND OWNED OR CONTROLLED BY APPLICANT — — — —
DEVELOPED ACRES — — — — — —

STATE OF NEVADA }
COUNTY OF CLARK } SS

I, JAMES L. SCHOLL, JR., BEING FIRST DULY SWORN, DEPOSE AND SAY THAT THIS MAP, CONSISTING OF ONE SHEET HAS BEEN CORRECTLY DRAWN TO THE DESIGNATED SCALE FROM FIELD NOTES OF A SURVEY MADE BY ME, OR UNDER MY SUPERVISION AND DIRECTION BETWEEN THE 6 DAY OF JULY, AND THE 11 DAY OF NOV. 1977 THAT IT TRULY AND CORRECTLY REPRESENTS THE PROPOSED LOCATION AND EXTENT OF THE WORKS USED TO DIVERT WATER FROM LAS VEGAS ARTESIAN BASIN IN CLARK COUNTY, BY COUNTY OF CLARK FOR IRRIGATION PURPOSES UNDER APPLICATIONS NO. 24050, 24051, 24052, 24055, 24056, 24057, 24063 ~~24053, 24063, 24064~~ THAT THE POINT OF DIVERSION, THE LOCATION, SIZE OF THE DIVERTING CHANNEL, LOCATION AND DESCRIPTION OF ALL MEASURING DEVICES, THE LOCATION AND EXTENT OF LANDS OWNED OR CONTROLLED BY THE APPLICANT UPON WHICH WATER APPLIED FOR UNDER APPLICATIONS NO. 24050, 24051, 24052, 24055, 24056, 24057, 24053, ~~24054, 24063, 24064~~ IS USED, TOGETHER WITH THE AREA AND KIND OF CULTURE IN EACH 40-ACRE SUBDIVISION, AND THE LOCATION AND NAMES OF ALL OTHER WORKS OR STREAMS WHICH ARE CROSSED BY OR CONNECTED WITH SAID WORKS ARE FULLY AND CORRECTLY DESIGNATED THEREON.

James L. Scholl Jr. 11/22/76
JAMES L. SCHOLL, JR., NEVADA STATE WATER RIGHTS SURVEYOR #313

SUBSCRIBED AND SWORN TO BEFORE ME THIS 22nd DAY OF November, 1976
Deborah L. Ensworth
NOTARY PUBLIC IN AND FOR CLARK COUNTY, NEVADA
MY COMMISSION EXPIRES 10/9/79

DEBORAH L. ENSWORTH
Notary Public—State of Nevada
COUNTY OF CLARK
My Commission Expires Oct. 9, 1979

CERTIFICATE No.	ISSUED
CERTIFICATE No.	ISSUED
300 0 300 600 900 1200
SCALE IN FEET

FILED
FEB 22 1977
STATE ENGINEER'S OFFICE

MAP
TO ACCOMPANY PROOF OF BENEFICIAL USE UNDER
APPLICATIONS No. 24050, 24051, 24052, 24055, 24056, 24057, 24053, 24054, 24063 AND 24064
FOR PARKS AND RECREATION USE
BY
COUNTY OF CLARK
FROM
LAS VEGAS ARTESIAN BASIN
IN
CLARK COUNTY NEVADA
PREPARED BY
JAMES L. SCHOLL, JR. NEV. WATER RIGHTS SURVEYOR #313
LAS VEGAS, NEVADA

24065
24066
24062
24061
24060
24059
24058
24064
24058 24055 24054 24053 24052 24051 24050