SECTION	SUBDIVISION	T18N	R54E	CULTIVATED AC. EACH	CROP	DATE OF CULTIVATION
10	NE¼ NE¼			40.0 AC.	BARLEY	
	SE¼ NE¼			40.0 AC.	"	
	SW¼ NE¼			40.0 AC.	"	
	NW¼ NE¼			40.0 AC.	"	
10	NE¼ SE¼			40.0 AC.	WHEAT	
	NW¼ SE¼			40.0 AC.	"	
	SW¼ SE¼			40.0 AC.	"	
	SE¼ SE¼			40.0 AC.	"	

TOTAL ~ 320.0 AC.

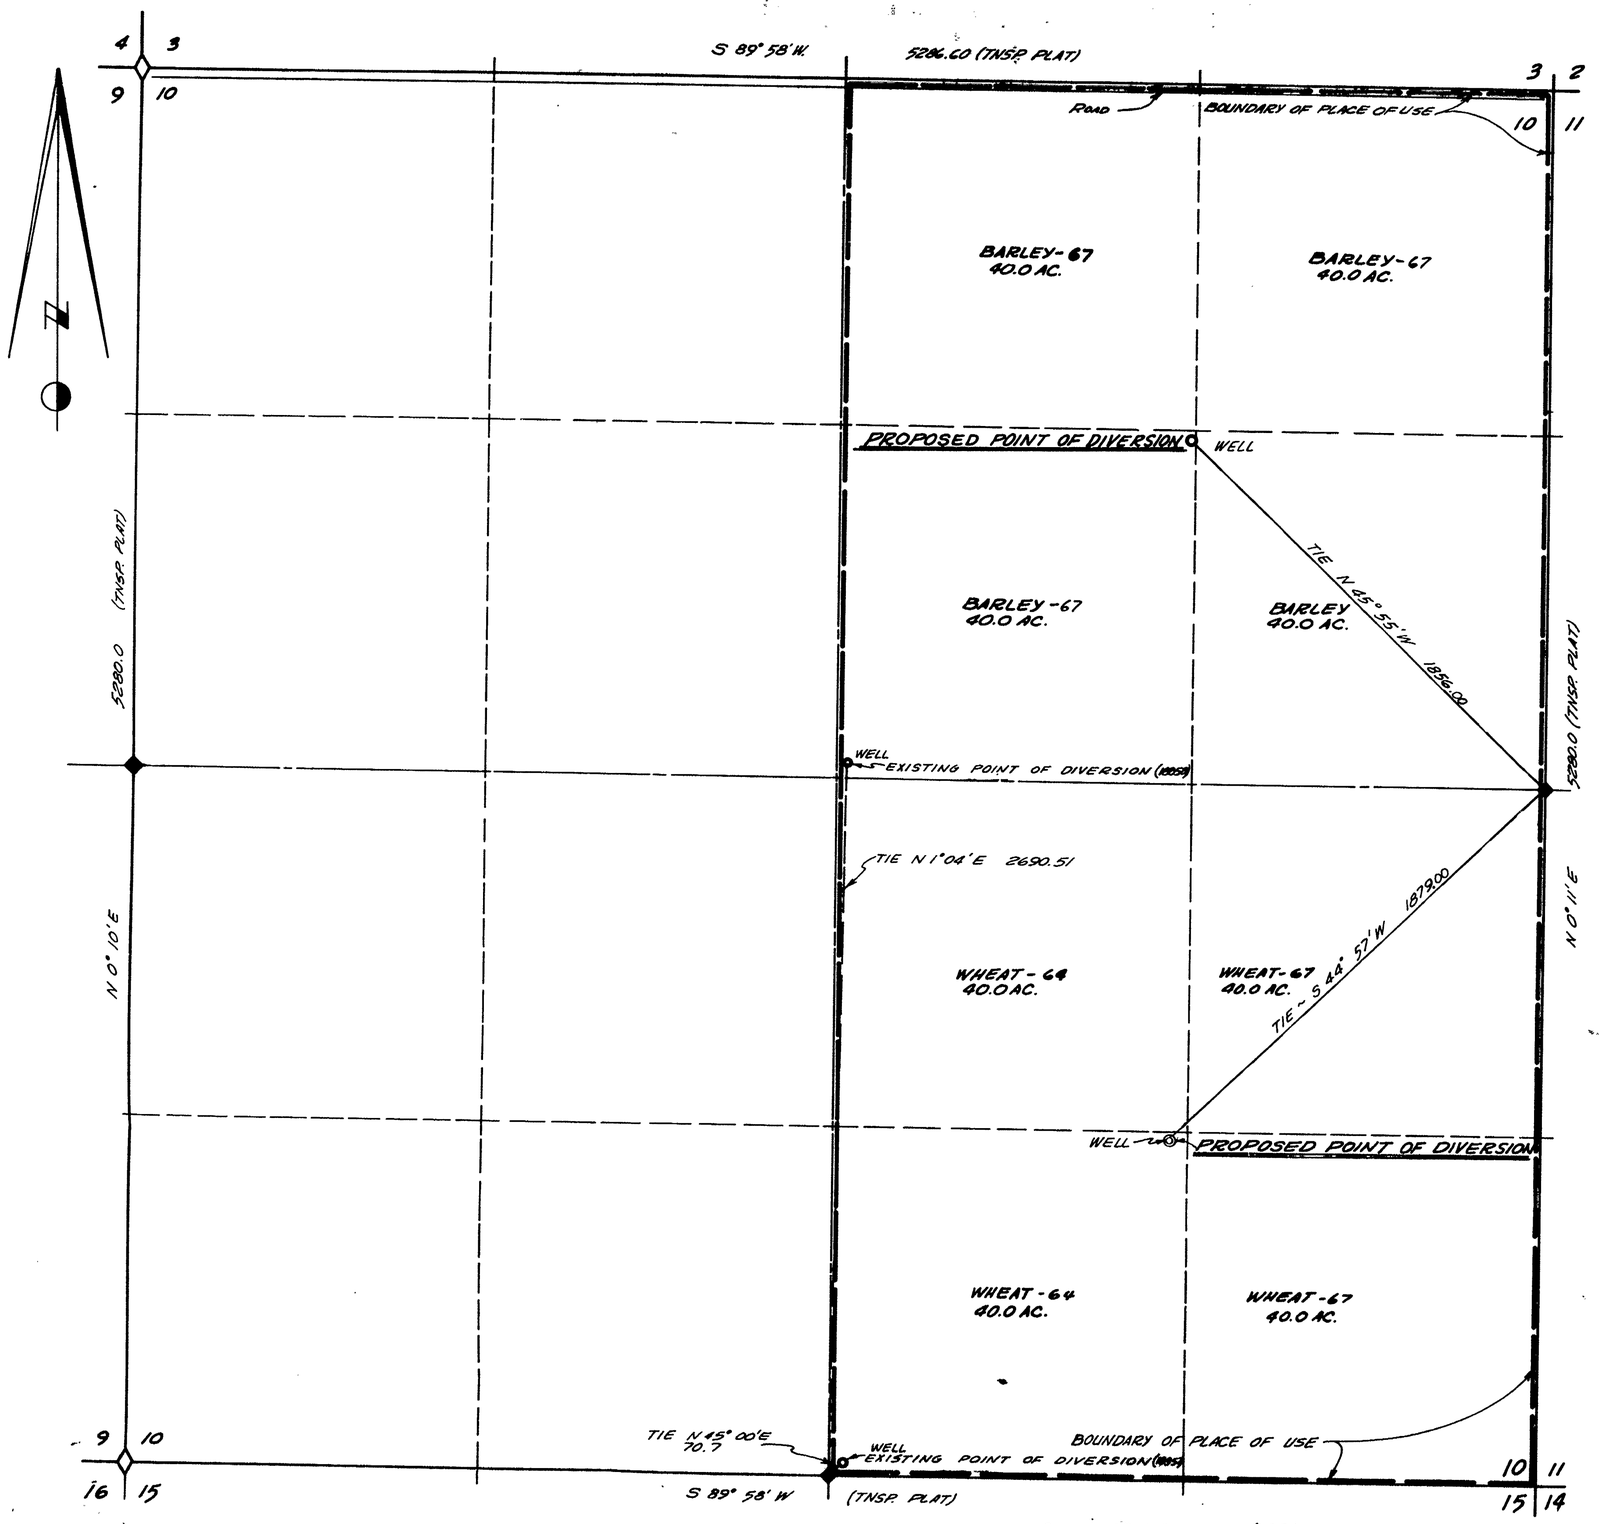

24127 CERTIFICATE No. 6884 ISSUED 1-7-69

CERTIFICATE No. 6883 ISSUED 1-7-69 24128

STATE OF NEVADA
COUNTY OF EUREKA } S.S.

I, MARK CHILTON, BEING FIRST DULY SWORN, DEPOSE AND SAY THAT THIS MAP, CONSISTING OF 1 SHEET, HAS BEEN CORRECTLY DRAWN TO THE DESIGNATED SCALE FROM FIELD NOTES OF A SURVEY MADE BY ME OR UNDER MY SUPERVISION AND DIRECTION COMPLETED ON THE 4TH DAY OF SEPTEMBER, 1967. THAT IT TRULY AND CORRECTLY REPRESENTS THE PROPOSED LOCATION AND EXTENT OF THE WORKS USED TO DIVERT WATER FROM AN UNDERGROUND SOURCE IN EUREKA COUNTY BY DALE R. & ELMA G. CONAWAY FOR *IRRIGATION PURPOSES UNDER APPLICATION NO. 18857. & 18858 THAT THE POINT OF DIVERSION, THE LOCATION, SIZE OF THE DIVERTING CHANNEL, LOCATION AND DESCRIPTION OF ALL MEASURING DEVICES, THE LOCATION AND EXTENT OF LANDS OWNED OR CONTROLLED BY THE APPLICANT UPON WHICH WATER APPLIED FOR UNDER APPLICATION NOS. 18857 & 18858 IS USED, TOGETHER WITH THE AREA AND KIND OF CULTURE IN EACH 40 ACRE SUBDIVISION, AND THE LOCATION AND NAMES OF ALL OTHER WORKS WHICH ARE CROSSED BY, OR CONNECTED WITH THE SAID WORKS ARE FULLY AND CORRECTLY DESIGNATED THEREON.

REGISTERED PROFESSIONAL ENGINEER · STATE OF NEVADA
MARK CHILTON
LAND SURVEYOR
CIVIL
PROF. 1404

Mark Chilton
STATE WATER RIGHT SURVEYOR

SUBSCRIBED AND SWORN TO BEFORE ME THIS 5th DAY OF Sept. ; 1967

Leora Bernadot
NOTARY PUBLIC IN AND FOR ELKO CO. NEV.

LEORA BERNADOT
Notary Public - State of Nevada
Elko County, Nevada
My Commission Expires May 2, 1970

*NOTE~ THIS MAP IS USED FOR BOTH A PROOF OF BENEFICIAL USE FOR IRRIGATION AND TO SHOW A CHANGE IN THE POINT OF DIVERSION.

FILED
Sep. 22, 1967
STATE ENGINEER'S OFFICE

0 300 600 900 1200 1500
SCALE 1" = 300'

1967 SEP 22 AM 10 39

NO.	BY	DATE	DESCRIPTION	CK'D	APP'D
			REVISIONS		

DRAWN BY RW | APPROVED BY MC
JOB NO. 258-001 | DATE AUG. 1967

MAP
TO ACCOMPANY PROOF OF BENEFICIAL USE UNDER APPLICATION NO'S. 18857 & 18858 AND TO CHANGE POINT OF DIVERSION FOR
IRRIGATION BY
DALE R. & ELMA G. CONAWAY
FROM AN UNDERGROUND SOURCE

CHILTON ENGINEERING
WESTERN PACIFIC BLDG. ELKO, NEVADA

W-67066 | 0

24128 24127