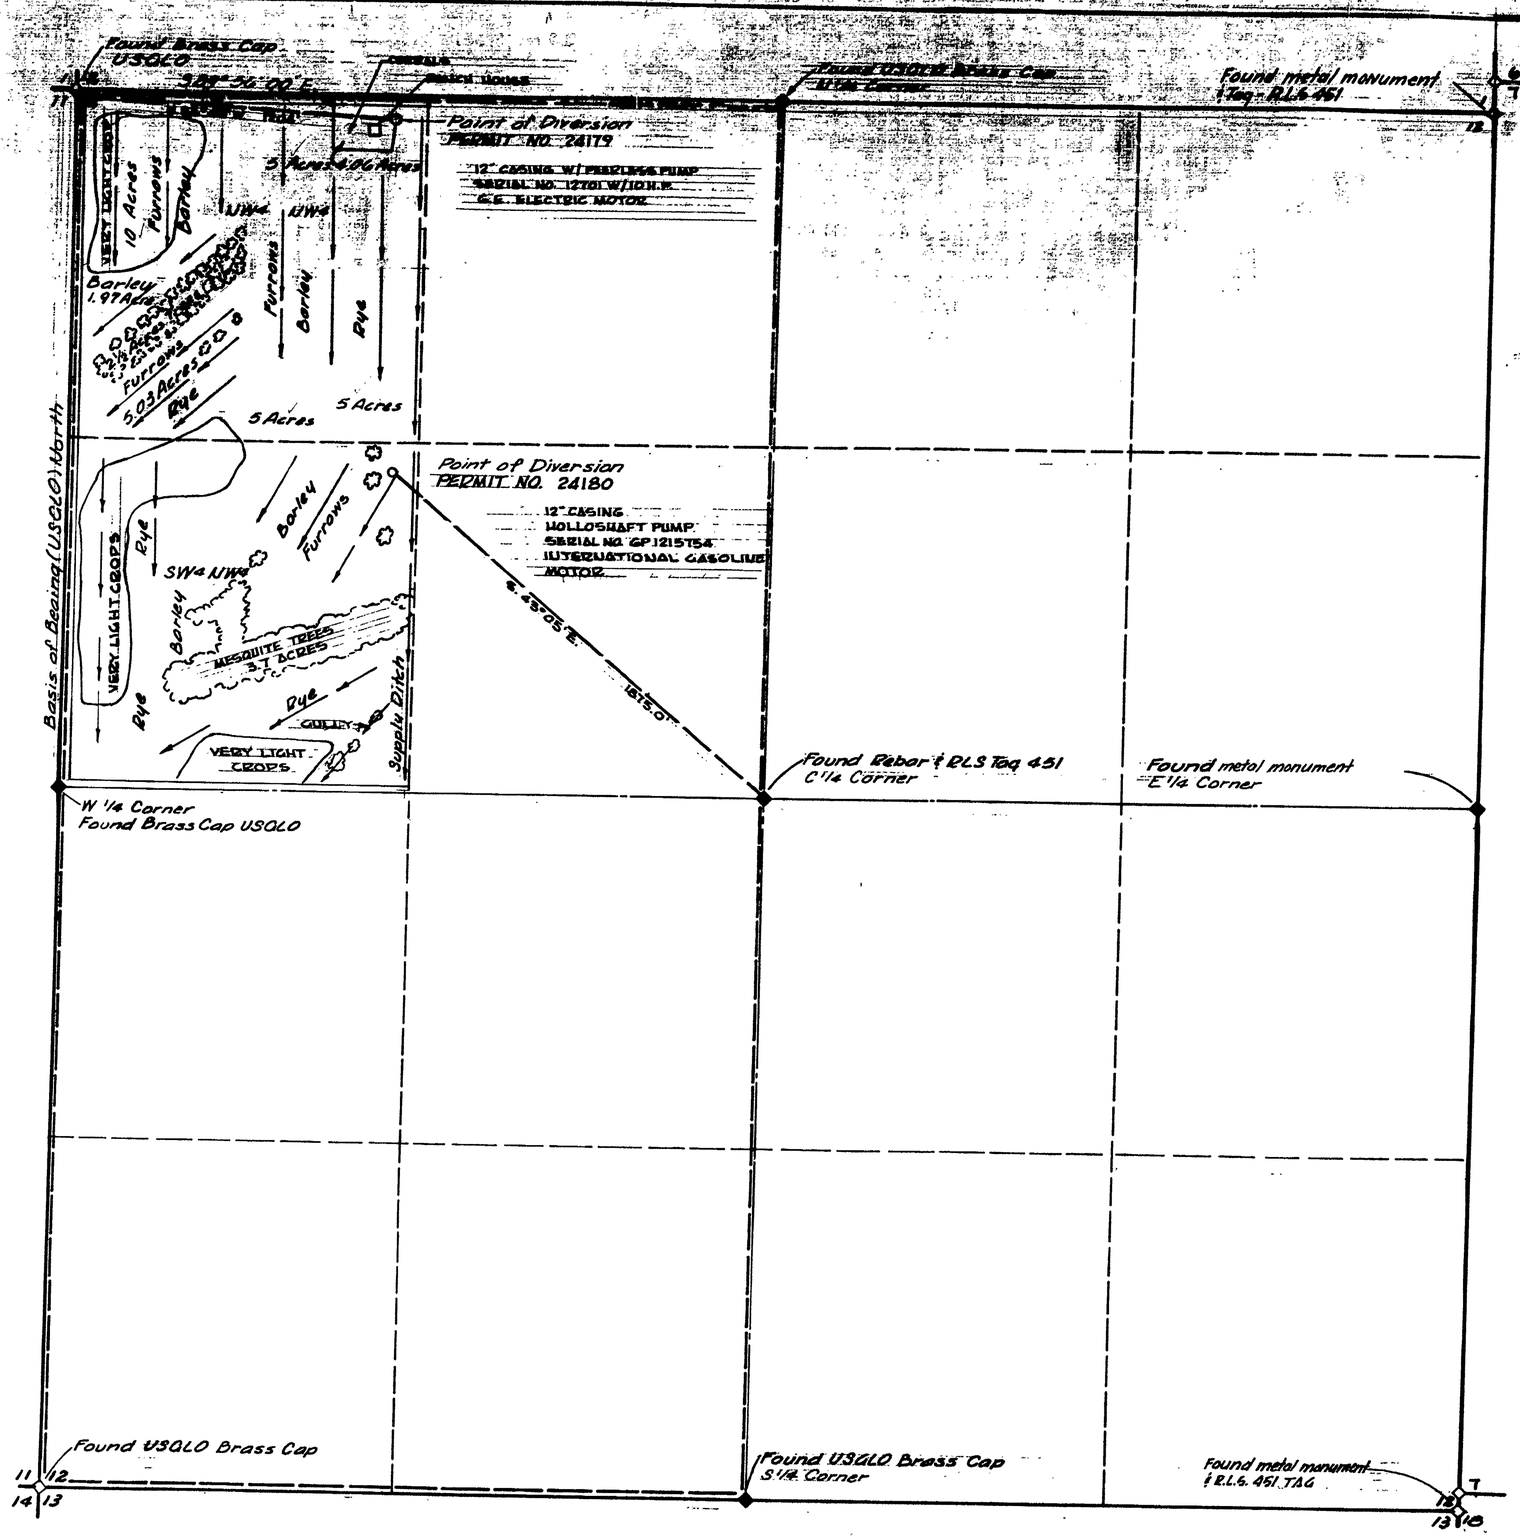

SECTION 12
TOWNSHIP 21 SOUTH RANGE 53 EAST M.D.B.&M.
NYE COUNTY NEVADA

24179 CERTIFICATE No. 8641 ISSUED 11-7-75
24180 CERTIFICATE No. 8642 ISSUED 11-7-75

CULTURAL MAP TABULATION

SECTION	SUBDIVISION	TOWNSHIP	RANGE	ESTIMATED ACREAGE	KINDS OF CULTURE	PERMIT NO.
12	NW4 NW4	21 S	53 E	10 Acres	Barley	24179
12	NW4 NW4	21 S	53 E	1.97 Acres	Barley	24179
12	NW4 NW4	21 S	53 E	5 Acres	Barley	24179
12	NW4 NW4	21 S	53 E	4.06 Acres	Rye	24179
12	NW4 NW4	21 S	53 E	5 Acres	Rye	24179
12	NW4 NW4	21 S	53 E	5 Acres	Barley	24179
12	NW4 NW4	21 S	53 E	5.03 Acres	Rye	24179
12	SW4 NW4	21 S	53 E	9.73 Acres	Rye	24180
12	SW4 NW4	21 S	53 E	9.86 Acres	Barley	24180
12	SW4 NW4	21 S	53 E	0.52 Acres	Barley	24180
12	SW4 NW4	21 S	53 E	7.78 Acres	Rye	24180
12	SW4 NW4	21 S	53 E	7.68 Acres	Rye	24180
12	SW4 NW4	21 S	53 E	0.32 Acres	Barley	24180

SCALE 1"=300'

State of Nevada } SS
County of Clark

I, Richard J. Baughman, Being First Duly Sworn, Depose and Say That this Map Consisting of One Sheet, Has Been Correctly Drawn to the Designated Scale From Field Notes of a Survey Made Under My Supervision and Direction on the 11th Day of November 1974. That it Truly and Correctly Represents the Location and Extent of the Works Used to Divert Water From Underground Sources in Nye ~~County by Earl Burson~~ Curtis F. & Alice B. Freeman for Irrigation and Domestic Purposes Under Application №24179, 24180 that the Point of Diversions the Location, Size and and Grades of the Diverting Channel, Location and Description of all Measuring Devices, the Location and Extent of Lands Owned or Controlled by the Applicant Upon Which Water Applied for Under Application №24179, 24180 is Used Together With the Area and Kind of Culture in Each 40 Acre Subdivision, And the Location and Names of all Other Works or Streams Which are Crossed By or Connected With Said Works are Fully and Correctly Designated

REGISTERED PROFESSIONAL ENGINEER - STATE OF NEVADA
RICHARD J. BAUGHMAN
CIVIL
No. 2162

Richard J. Baughman
Richard J. Baughman
State Water Right Surveyor
Certificate No. 350

Subscribed and Sworn to Before Me This 20th Day of November 1974.

NOTARY PUBLIC - STATE OF NEVADA
CLARK COUNTY
CAROLE D. MATHIAS
My commission expires Jan. 25, 1978

Carole D. Mathias
Notary Public in and for
Clark County, Nevada

0 100 200 300 600 900 1200 1500
SCALE 1"=300'

FILED
MAY 13 1975
STATE ENGINEER'S OFFICE

MAP TO ACCOMPANY PROOF OF BENIFICIAL USE UNDER PERMIT №
24179 AND 24180
FOR IRRIGATION & DOMESTIC PURPOSES
BY
EARL BURSON & CURTIS FREEMAN
FROM UNDERGROUND SOURCE
PAHRUMP VALLEY BASIN
Nye County Nevada
BAUGHMAN - HAUGHT & TURNER
Civil Engineers - Mining Engineers - Land Surveyors
2325 W. Charleston Blvd. Las Vegas, Nevada

FLD. BK. 88, PG. 122

24180 24179