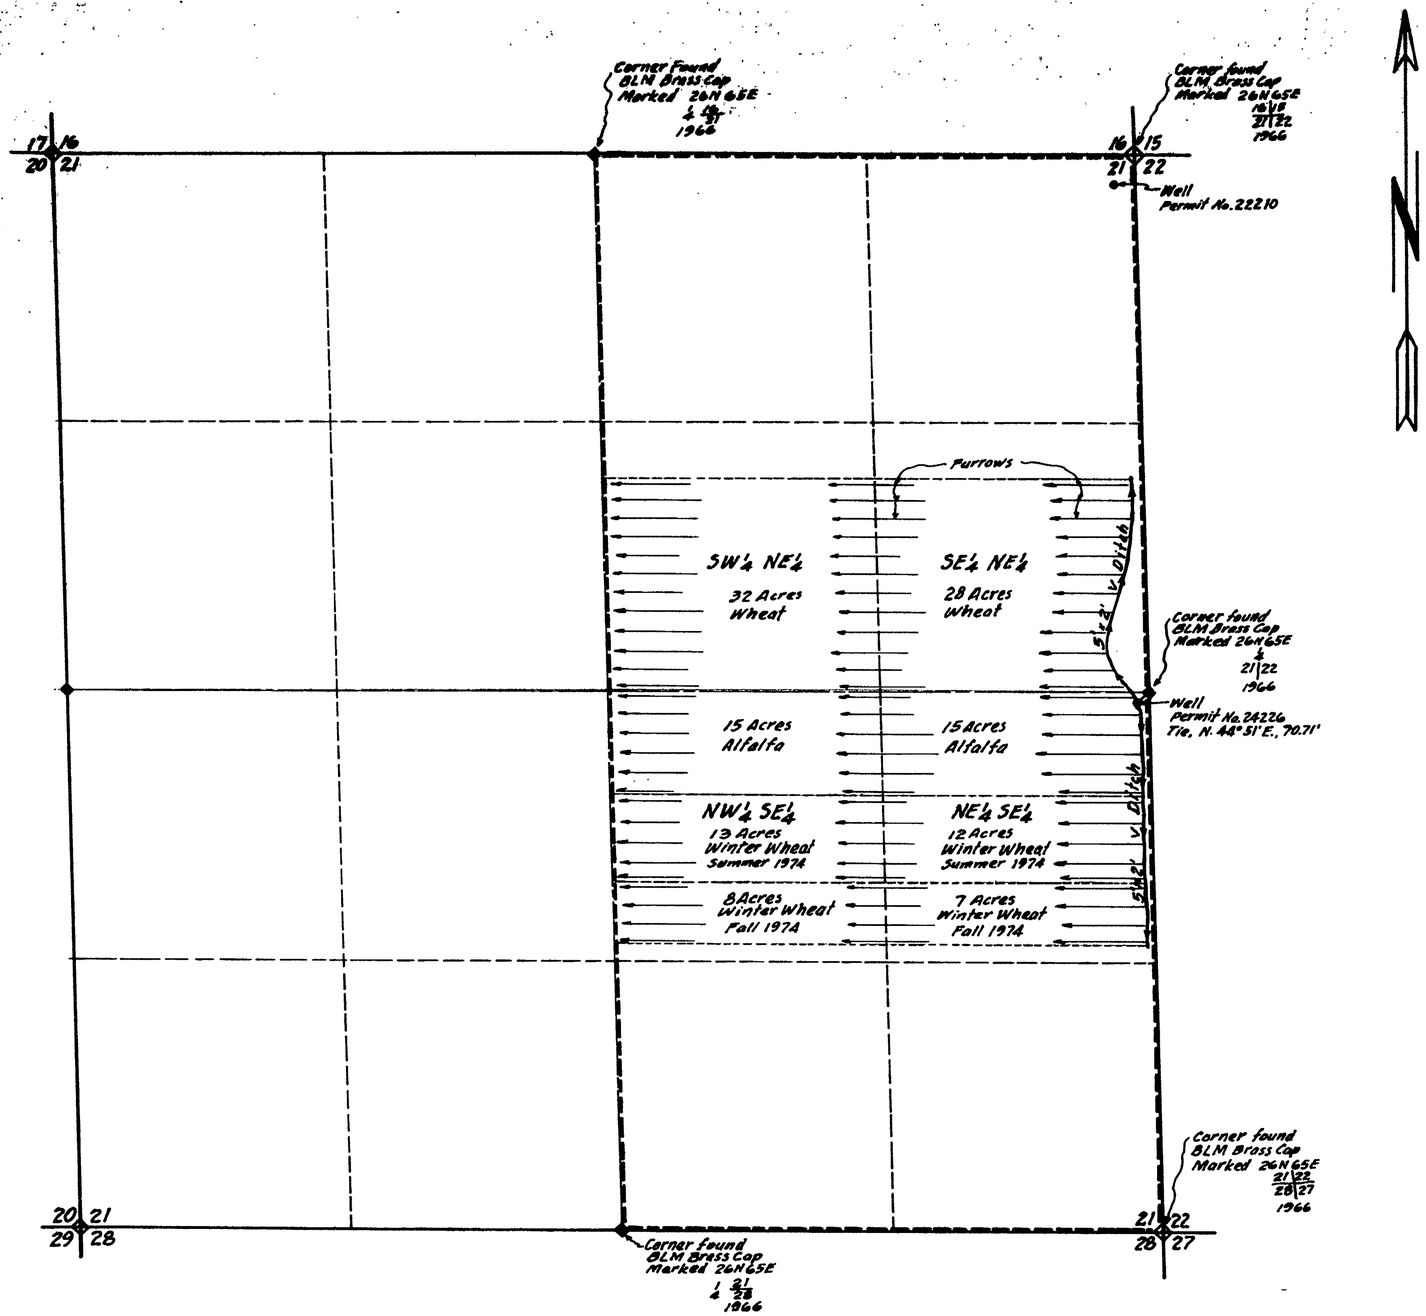

T. 26 N., R. 65 E., M.D.B.&M.

CULTURAL MAP TABULATION

Section	Subdivision	Township	Range	Cultivated Acreage	Description of Culture	Date of First Culture
21	SW¼ NE¼	26 N.	65 E.	32	Wheat	
21	SE¼ NE¼	26 N.	65 E.	28	Wheat	
21	NE¼ SE¼	26 N.	65 E.	15	Alfalfa	
21	NE¼ SE¼	26 N.	65 E.	19	Winter Wheat	
21	NW¼ SE¼	26 N.	65 E.	15	Alfalfa	
21	NW¼ SE¼	26 N.	65 E.	21	Winter Wheat	

STATE OF NEVADA }
COUNTY OF WHITE PINE } S.S.

I, Henry C. Conrad, being first duly sworn, depose and say that this map, consisting of one sheet, has been correctly drawn to the designated scale from field notes of a survey made by me, between the 26th and 28th days of November, 1974, that it truly and correctly represents the location and extent of the works used to divert water from an underground source in White Pine County, by Edward H. McMurtry for irrigation and domestic purposes under Application No. 24226. That the point of diversion, the location, size of the diverting channel, location and description of all measuring devices, the location and extent of lands owned or controlled by the applicant upon which water applied for under Application No. 24226 is used, together with the area and kind of culture in each 40-acre subdivision, and the locations and names of all other works or streams which are crossed by or connected with said works are fully and correctly designated thereon.

Henry C. Conrad
State Water Right Surveyor

Subscribed and sworn to before me this 29th day of November 1974

Robert A. Carr
Notary Public in and for White Pine County, Nevada.

ROBERT A. CARR
Notary Public State of Nevada
White Pine County
Commission Expires July 31, 1978

0 400 800 1200 1600 2000
Scale 1" = 400'

CERTIFICATE No. 8564 ISSUED 8-5-75

FILED
DEC 2 1974
STATE ENGINEER'S OFFICE

MAP
TO ACCOMPANY PROOF OF BENEFICIAL USE UNDER APPLICATION No. 24226 FOR IRRIGATION & DOMESTIC BY EDWARD H. McMURTRY FROM UNDERGROUND SOURCE

Drawn JHC November 22, 1974.

24226